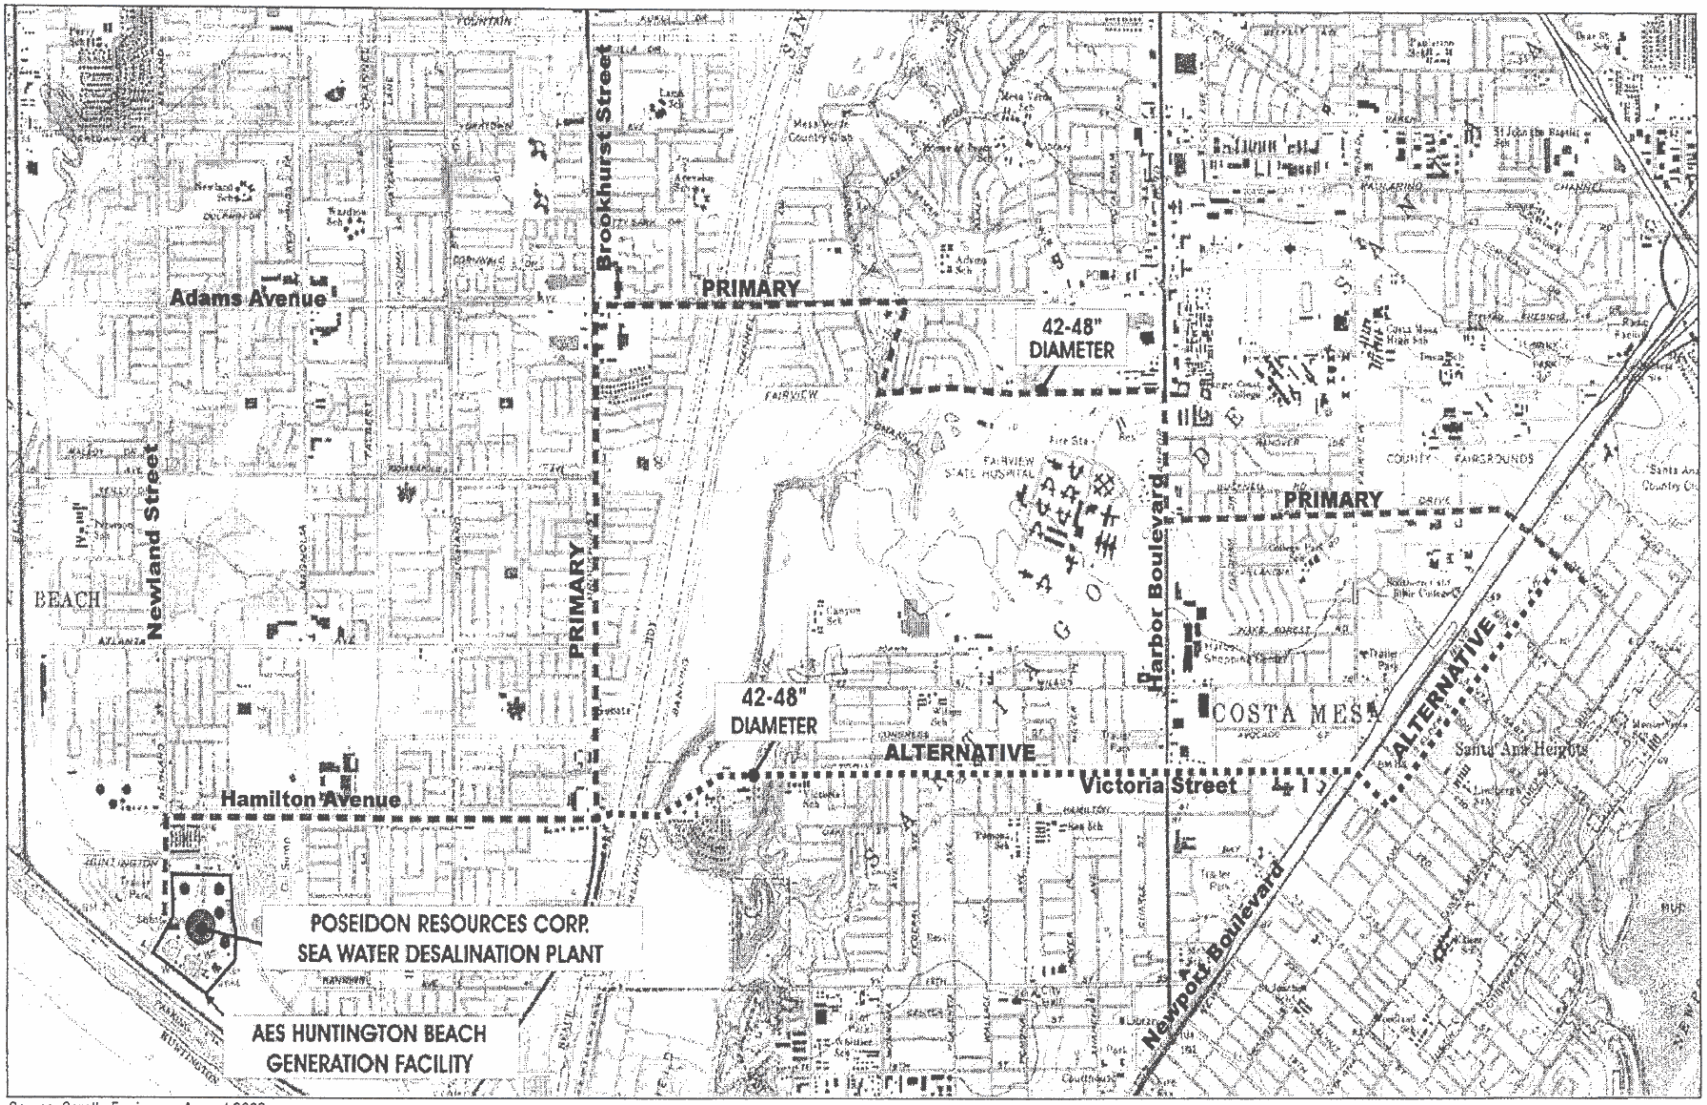

Source: Carollo Engineers, August 2002.

NOT TO SCALE

RBF CONSULTING

12/05 • JN 10-101409.002

SEAWATER DESALINATION PROJECT AT HUNTINGTON BEACH

Conceptual Pipeline Alignments

Exhibit 3-3

Attachment 1