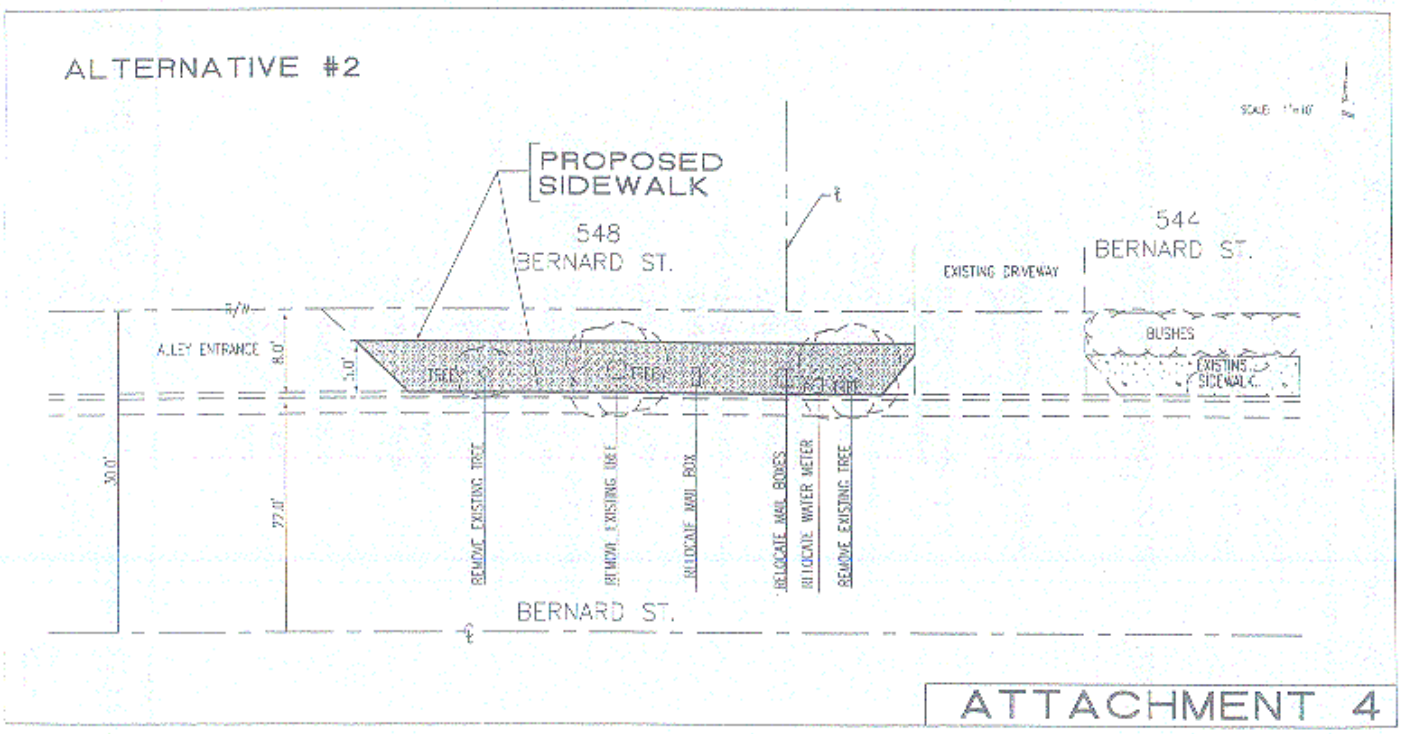
ALTERNATIVE #2
PROPOSED SIDEWALK
548 BERNARD ST.
544 BERNARD ST.
EXISTING DRIVEWAY
BUSHES
EXISTING SIDEWALK
ALLEY ENTRANCE
8.0'
5.0'
30.0'
22.0'
TREE
TREE
TREE
REMOVE EXISTING TREE
REMOVE EXISTING TREE
RELOCATE MAIL BOX
RELOCATE MAIL BOXES
RELOCATE WATER METER
REMOVE EXISTING TREE
BERNARD ST.
ATTACHMENT 4