Potential Median Treatment

Potential Median Treatment

Potential Crosswalk Enhancements

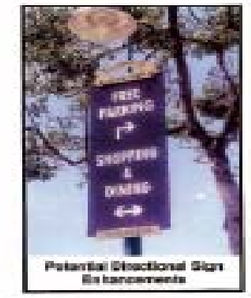

Potential Directional Sign Enhancements

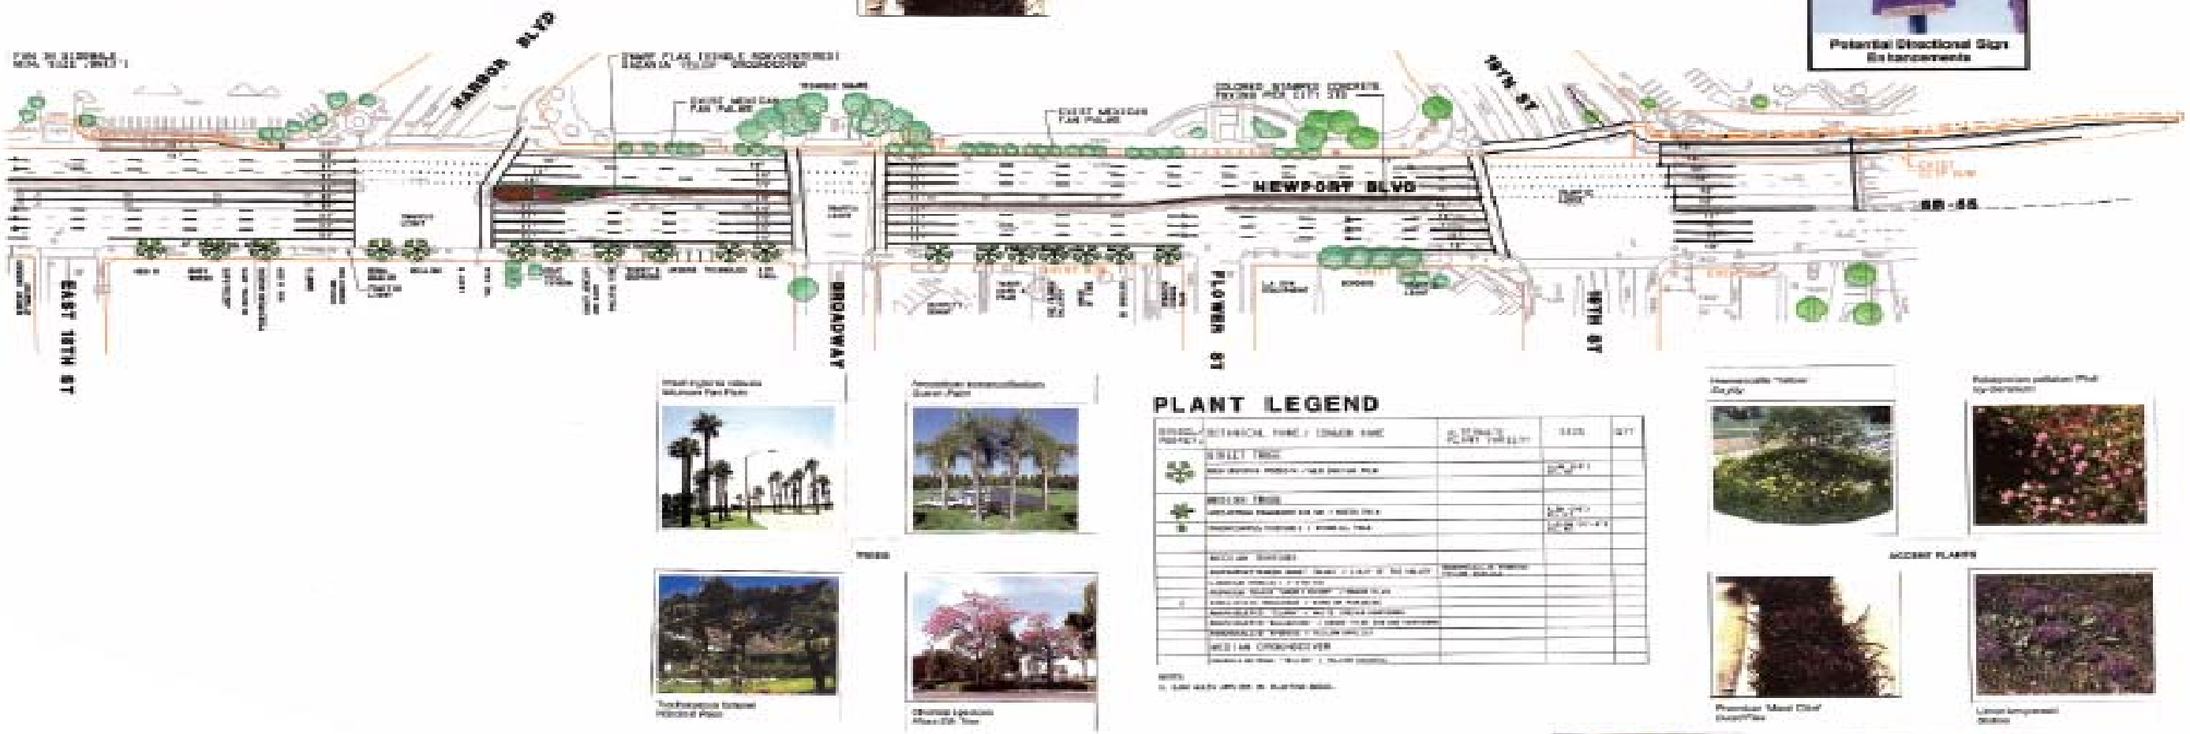

SR - 55 / NEWPORT BOULEVARD IMPROVEMENTS PROJECT
STREETSCAPE PLAN

Attachment 6a