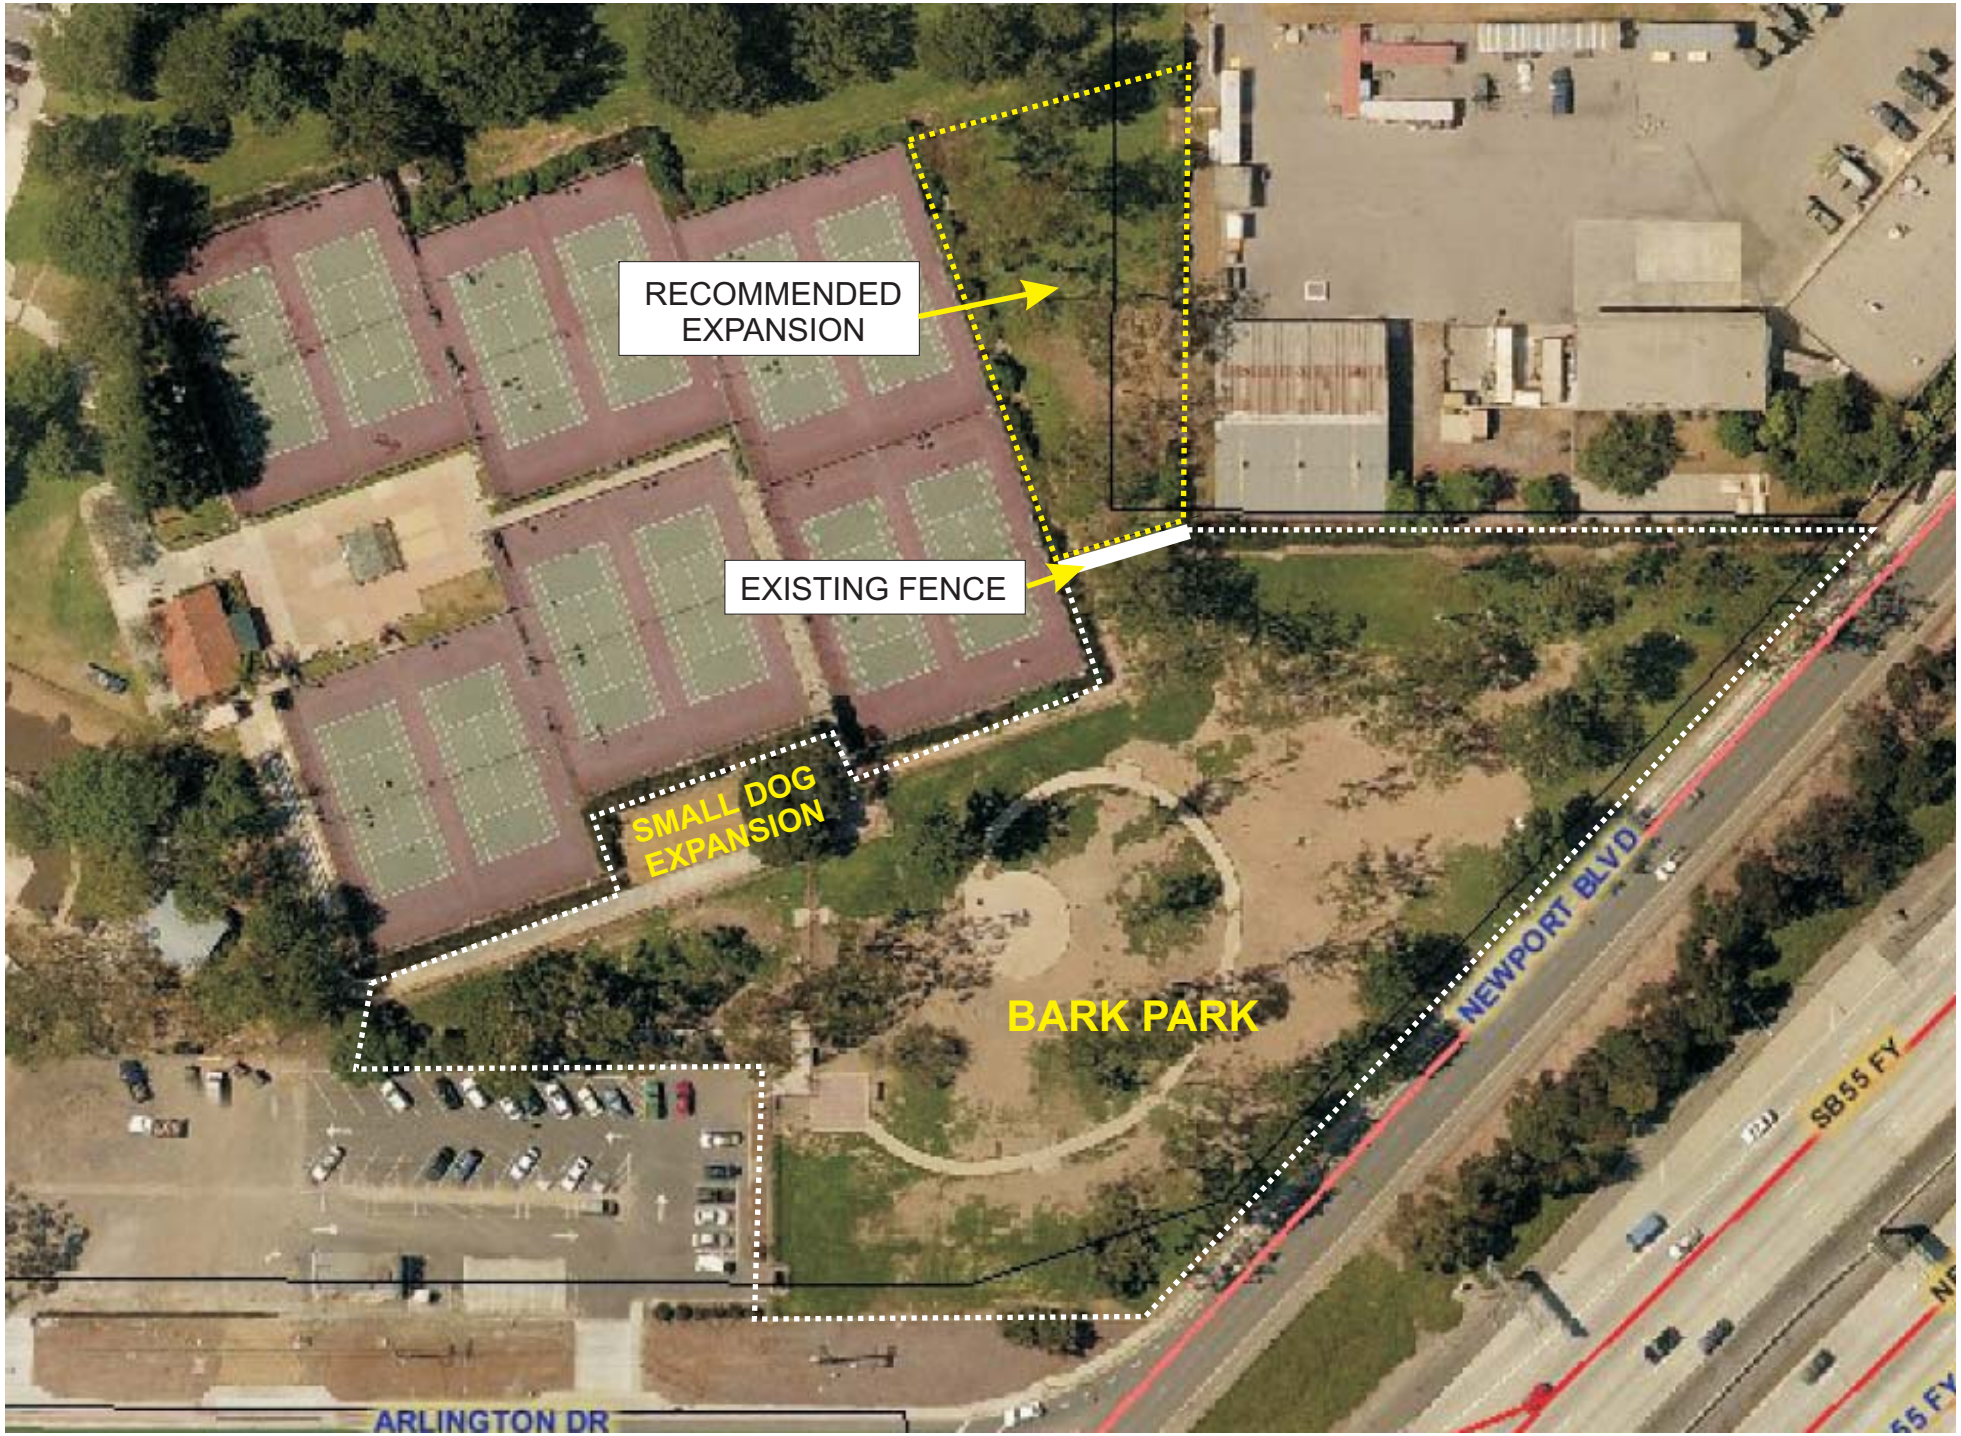
RECOMMENDED EXPANSION
EXISTING FENCE
SMALL DOG EXPANSION
BARK PARK
NEWPORT BLVD
SB55 FY
ARLINGTON DR