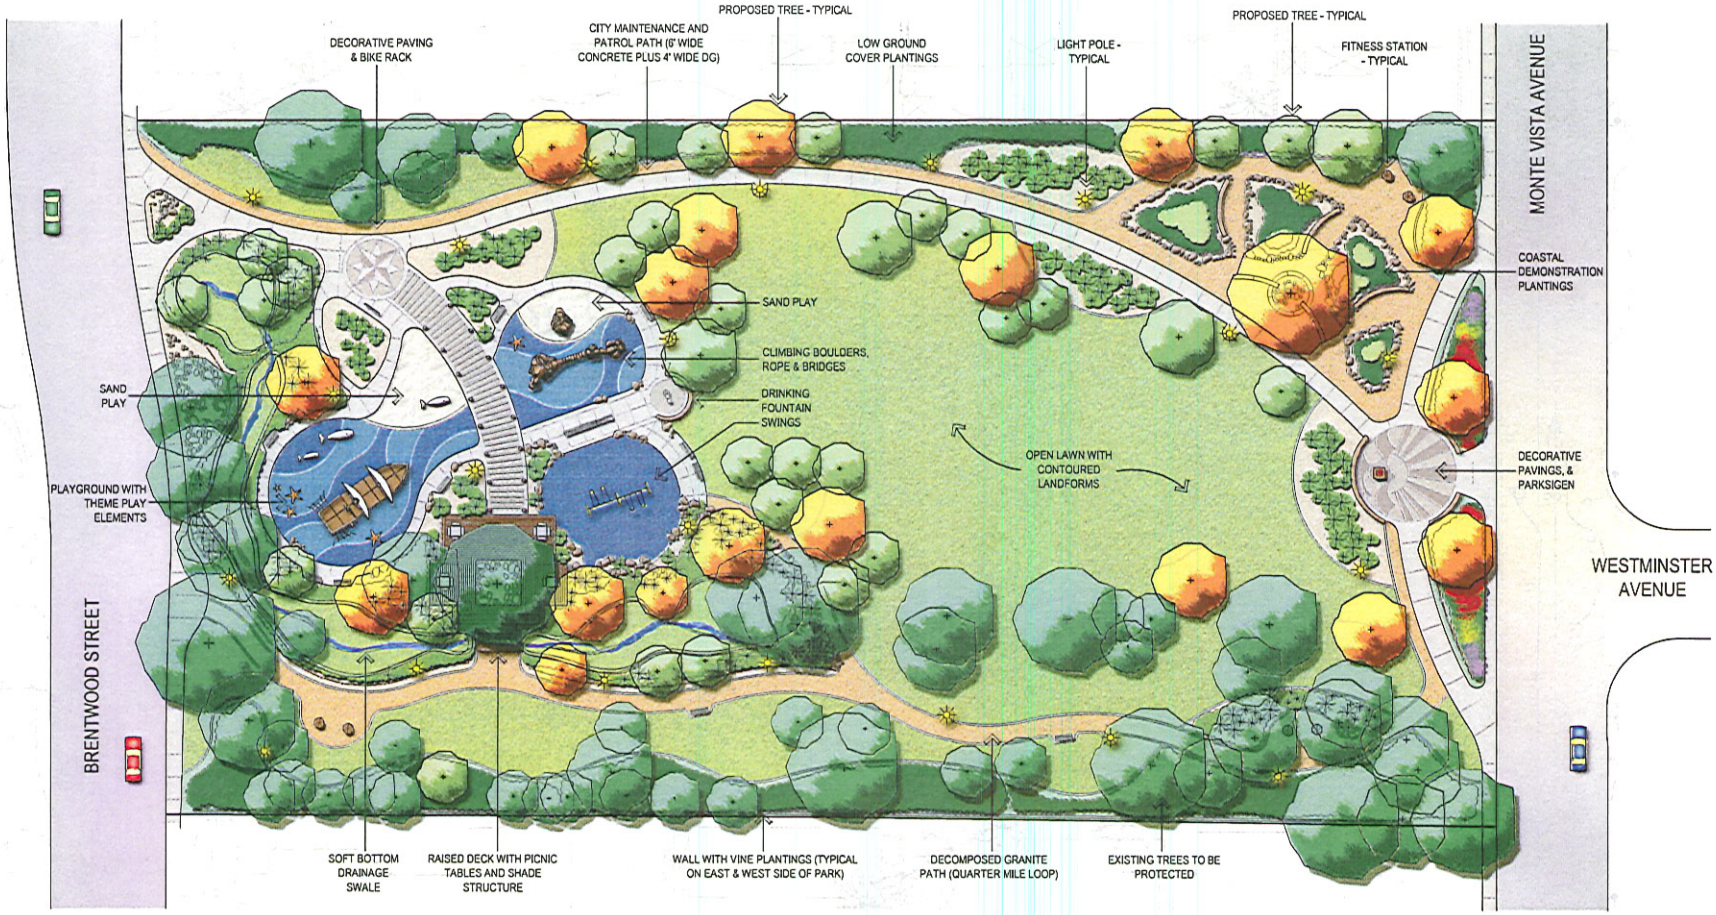


## Park Features

- COLORED CONCRETE AND DECOMPOSED GRANITE WALKWAYS
- FITNESS LOOP (QUARTER MILE)
- FITNESS STATIONS (6 TOTAL)
- PARK LIGHTING FOR SECURITY PURPOSES
- BUILT-IN SEATING
- MAINTAINANCE & PATROL ROUTE THROUGH PARK (10' WIDE)
- EXISTING AND NEW MEMORIAL PARK BENCHES TO BE PLACED ALONG WALKWAYS

## Coastal Theme Playground

- PLAY STRUCTURE, CLIMBING BOULDERS AND ROPE CLIMBERS
- SWINGS (4 SEATS)
- PRECAST THEME PLAY FEATURES (I.E. WHALES, SEA STARS)
- AGE APPROPRIATE PLAY FEATURES
- RUBBER PLAY SURFACE WITH THEME RELATED PATTERNS
- SAND PLAY AREAS
- BOARDWALK (IMPRINTED CONCRETE) WITH WOODEN PIER PILINGS
- RAISED DECK WITH OVERHEAD STRUCTURE
- PICNIC TABLES, PARK BENCHES AND DRINKING FOUNTAIN
- DECORATIVE PAVEMENT (COMPASS PATTERN)
- BIKE RACK
- ROCK OUTCROPPINGS ALONG WALKWAYS

## Park Setting and Landscape

- OPEN LAWN WITH CONTOURED LANDFORMS
- LOWER CENTRAL LAWN AREA
- COASTAL PLANTINGS SURROUND PLAY AREAS
- COASTAL DEMONSTRATION PLANTINGS
- TREE PLANTINGS TO COMPLIMENT EXISTING PARK LANDSCAPE
- A COHESIVE PLANTING SCHEME ALONG THE PARK EDGES
- LOW GROUND COVER PLANTINGS (12" to 30" high)

## Ecological and Sustainable Features

- MOST OF THE PARK'S EXISTING TREES TO BE PROTECTED
- SOFT BOTTOM DRAINAGE SWALE TO SLOW & FILTER SITE RUN-OFF
- LOW WATER USE PLANTINGS
- MULTIPLE USE AREAS
- ENERGY EFFICIENT PARK LIGHTING
- POROUS PAVEMENT
- SMART IRRIGATION PRACTICES

## Street Edge

- LANDSCAPED BUFFER BETWEEN PARK & STREET
- COLORFUL ACCENT PLANTINGS
- DECORATIVE PAVEMENT (SUNDIAL)
- PARK SIGN AND ENTRY MONUMENT FEATURE
- POST AND RAIL FENCE WITH STONE COLUMNS
- MULTIPLE PEDESTRIAN PARK ACCESS
- SEATING

# BRENTWOOD PARK
CITY OF COSTA MESA

# PARK PLAN

David Volz Design
Landscape Architects and Park Planners

NOVEMBER 2008

ATTACHMENT 3