Figure 2-1: Lane Configurations, Northbound

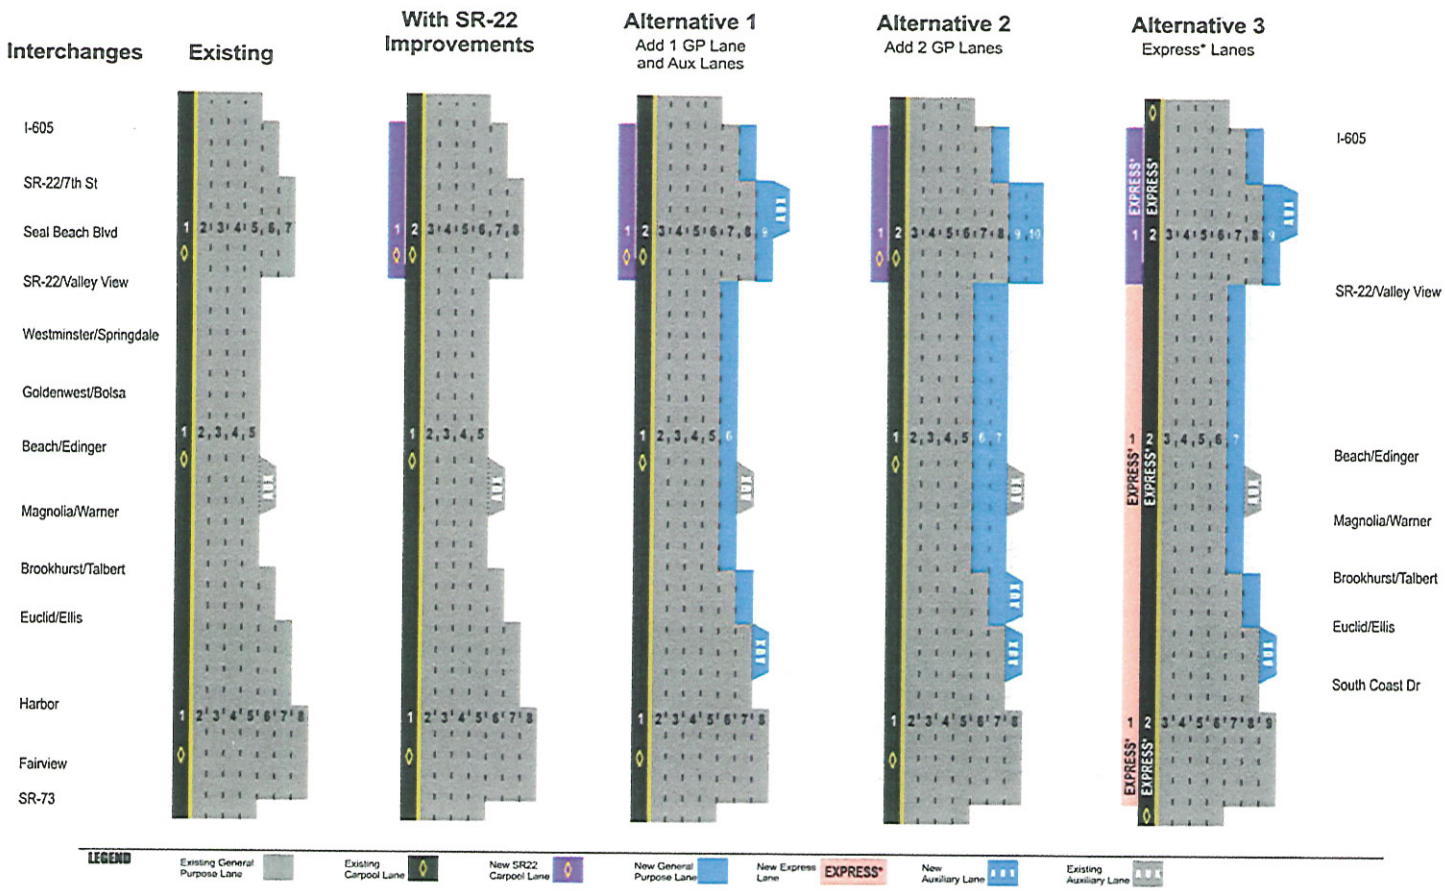

ATTACHMENT 1

Figure 2-2: Lane Configurations, Southbound

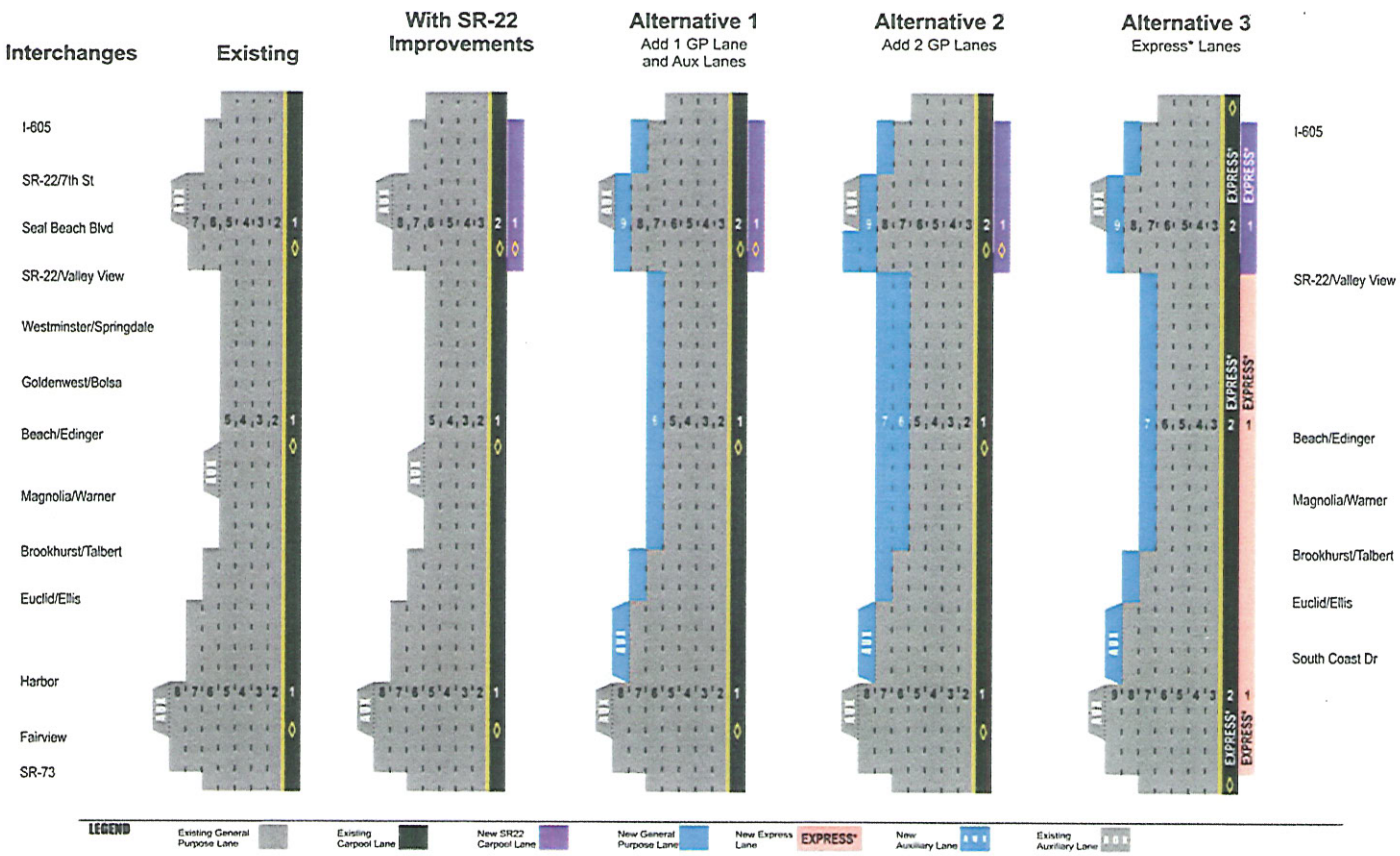

16