ATTACHMENT 1

CITY OF COSTA MESA
PUBLIC SERVICES/ENGINEERING

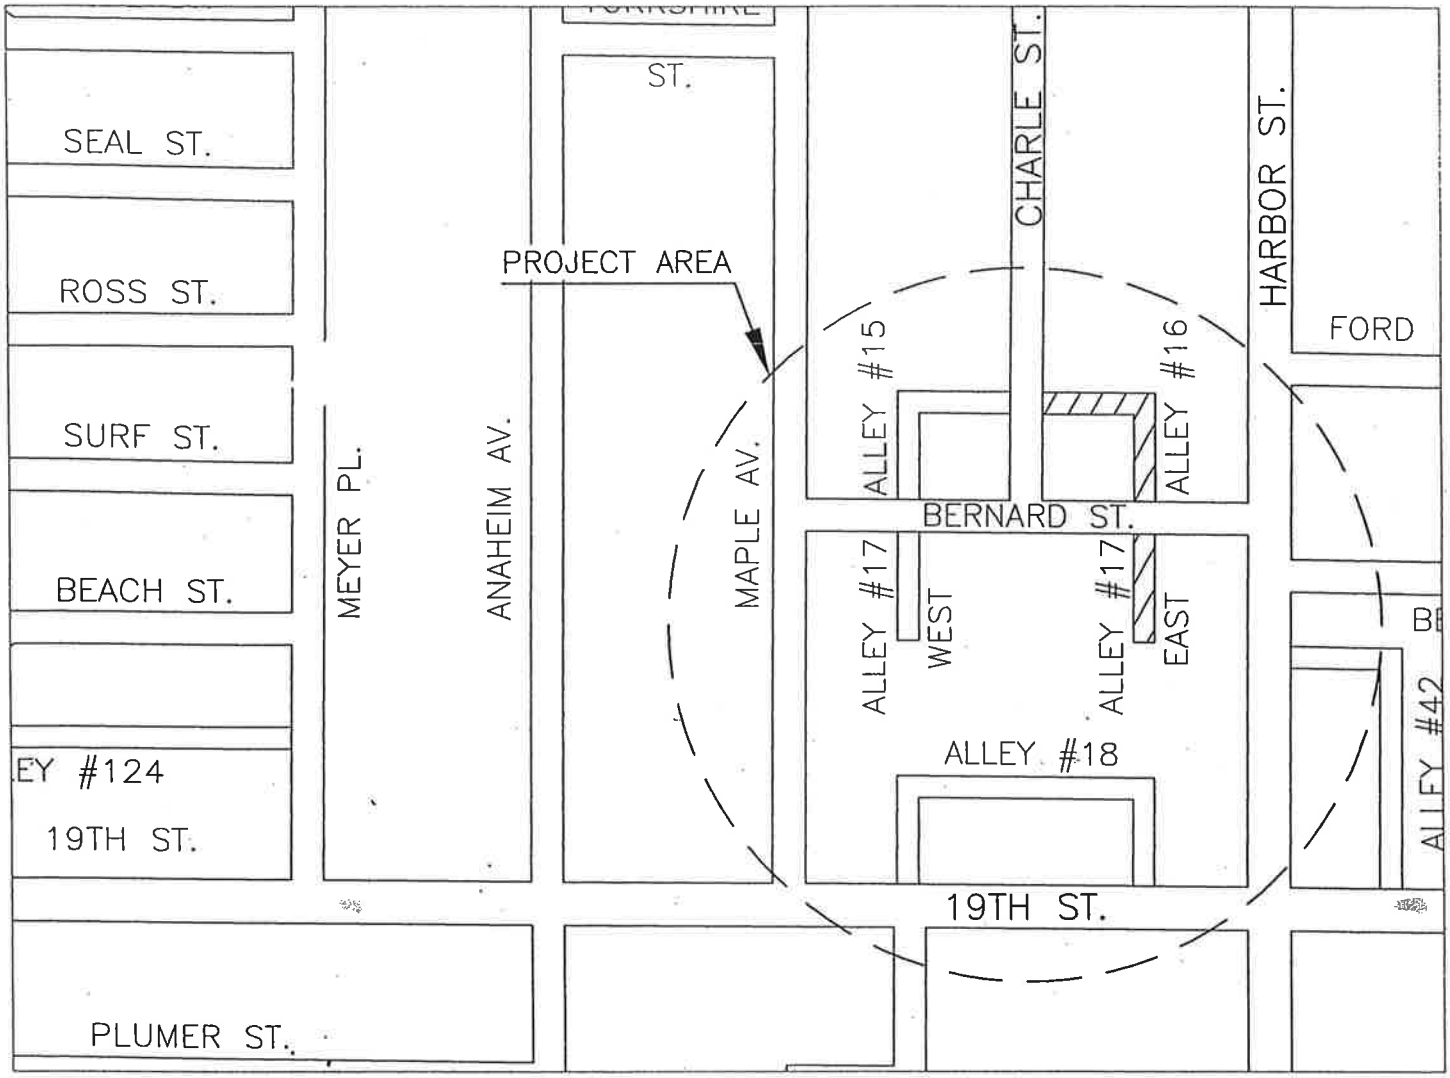

2013–2014 CDBG PROJECT: IMPROVEMENTS OF ALLEY NO. 16 AND ALLEY NO. 17 (PROJECT #14–09) LOCATION MAP

ALLEY#16 (CHARLE ST TO BERNARD ST)
ALLEY#17 (BERNARD ST TO SOUTHERLY END)

N

3

WORK AREA

F:\PUBLIC SERVICES\ENGINEERING\COMMON\Wilson\Projects\14-10 Alley Projects\Utility Coordination\Map.dwg, 08/27/2014 3:05:55 PM