North

N.T.S.

CITY OF COSTA MESA

WEST 19TH STREET CORRIDOR
PEDESTRIAN IMPROVEMENT PROJECT
PROJECT 13-10 (ATTACHEMENT #1)

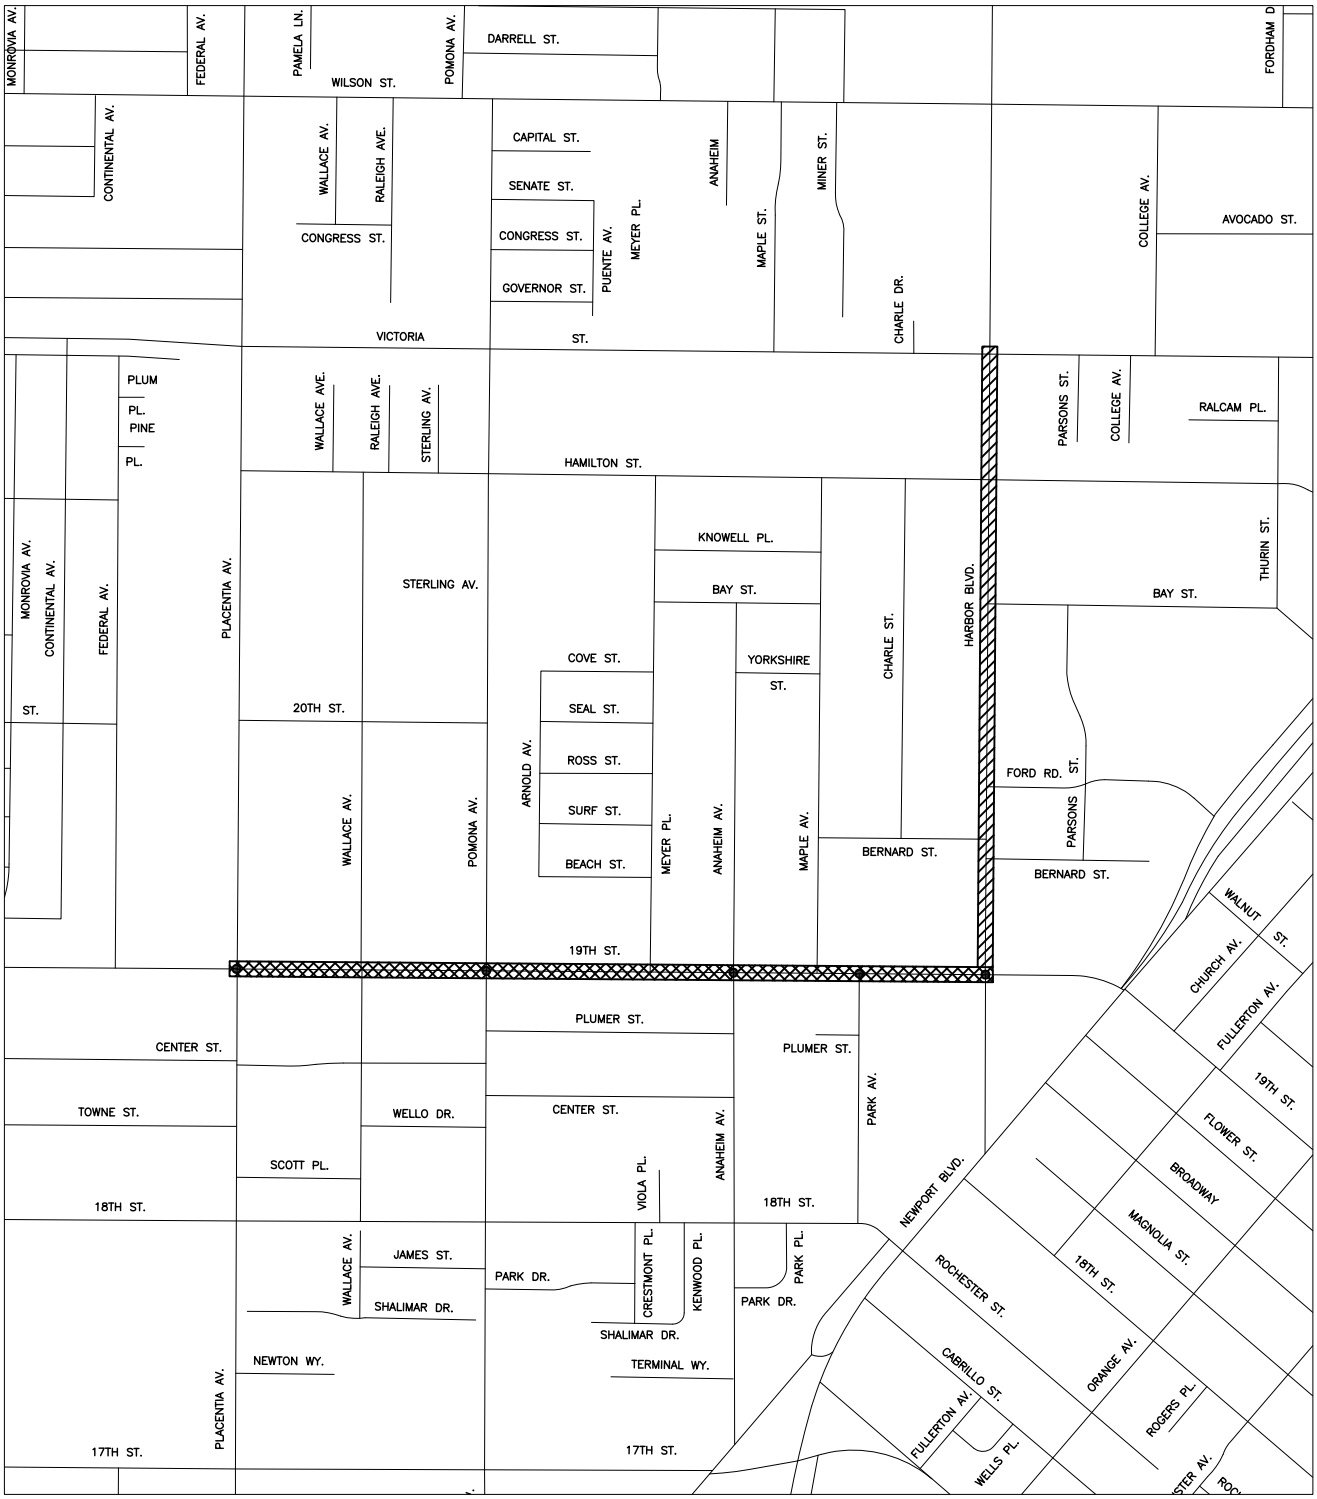

LEGEND:

- ● TRAFFIC SIGNAL MODIFICATION
- PEDESTRIAN IMPROVEMENTS LIMITS
- SIGNAL INTERCONNECT LIMITS