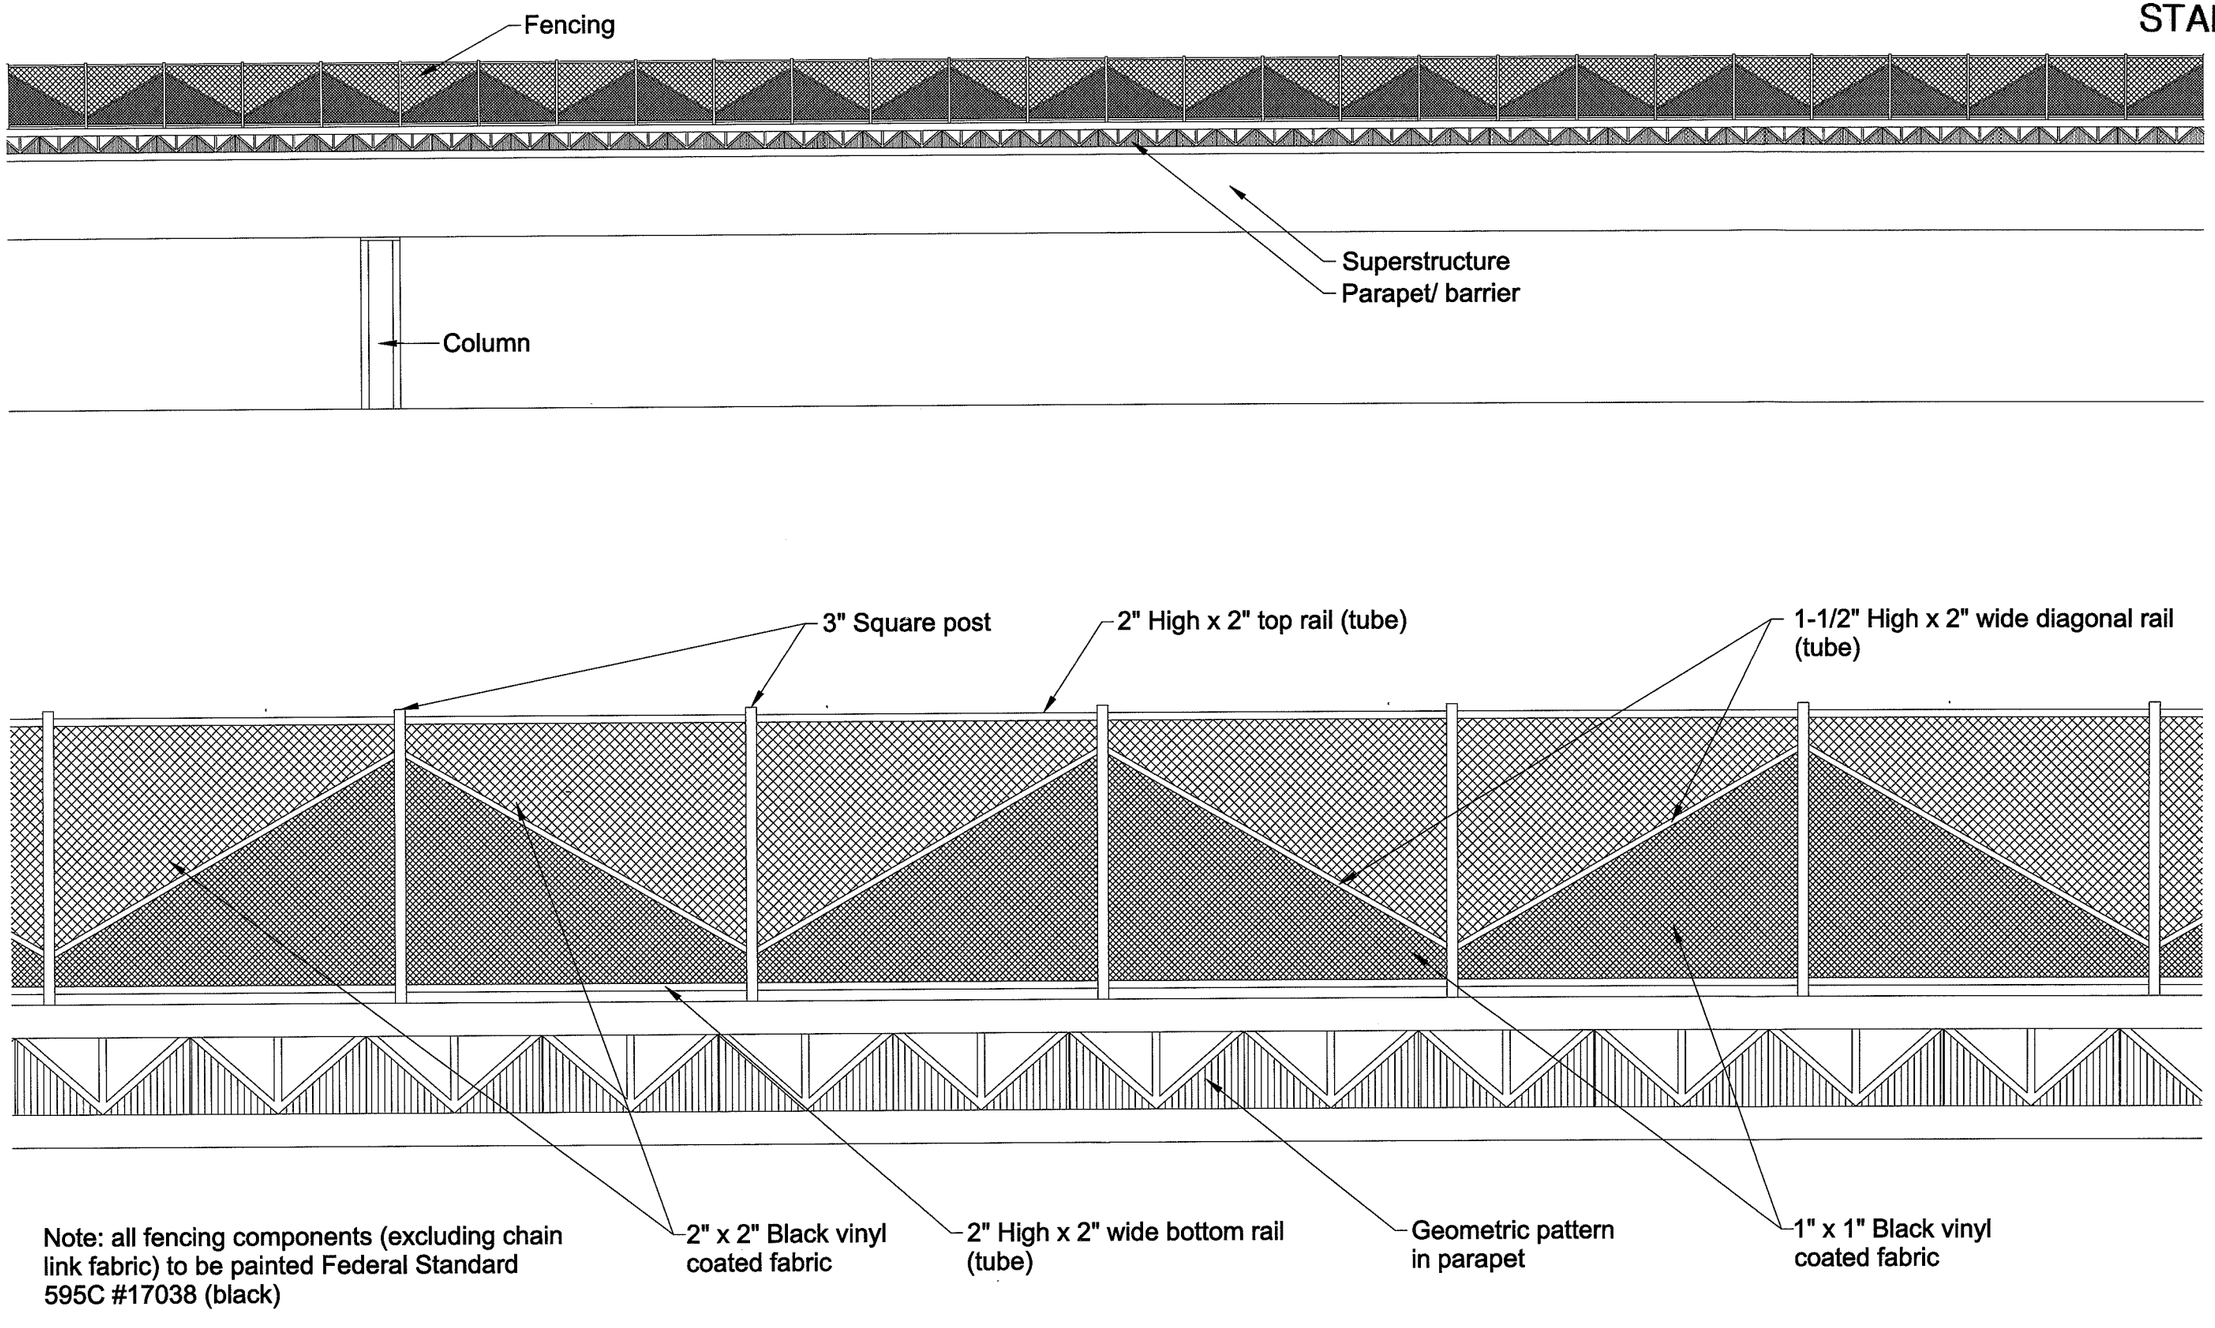

Figure 2-14: Project standard fence

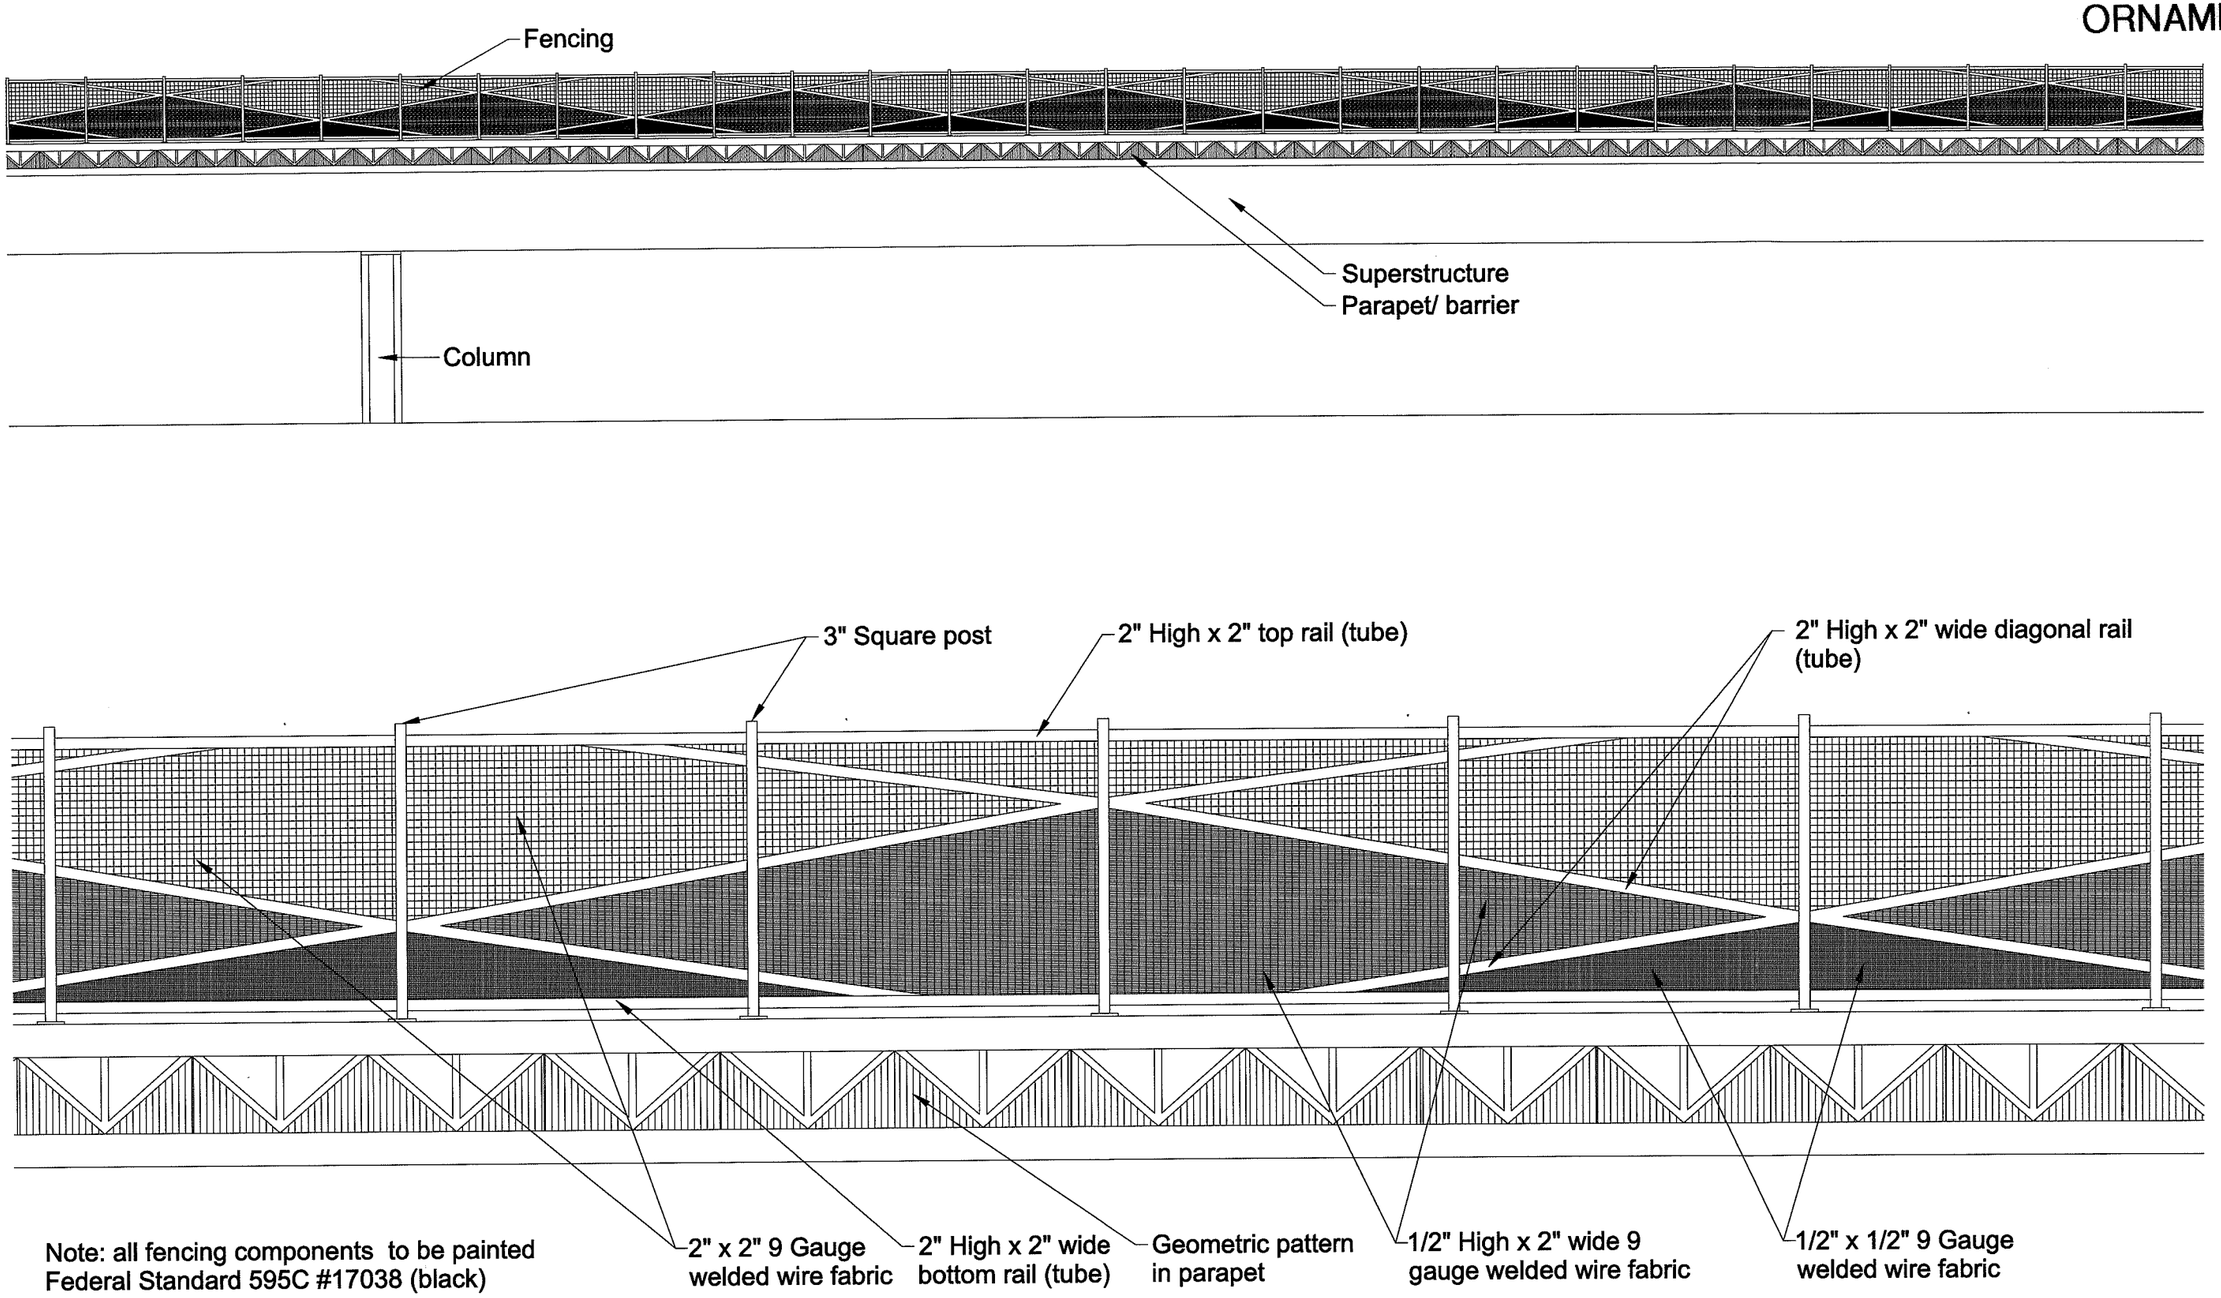

Figure 2-15: Project ornamental fence