MUSTANGS FIELD

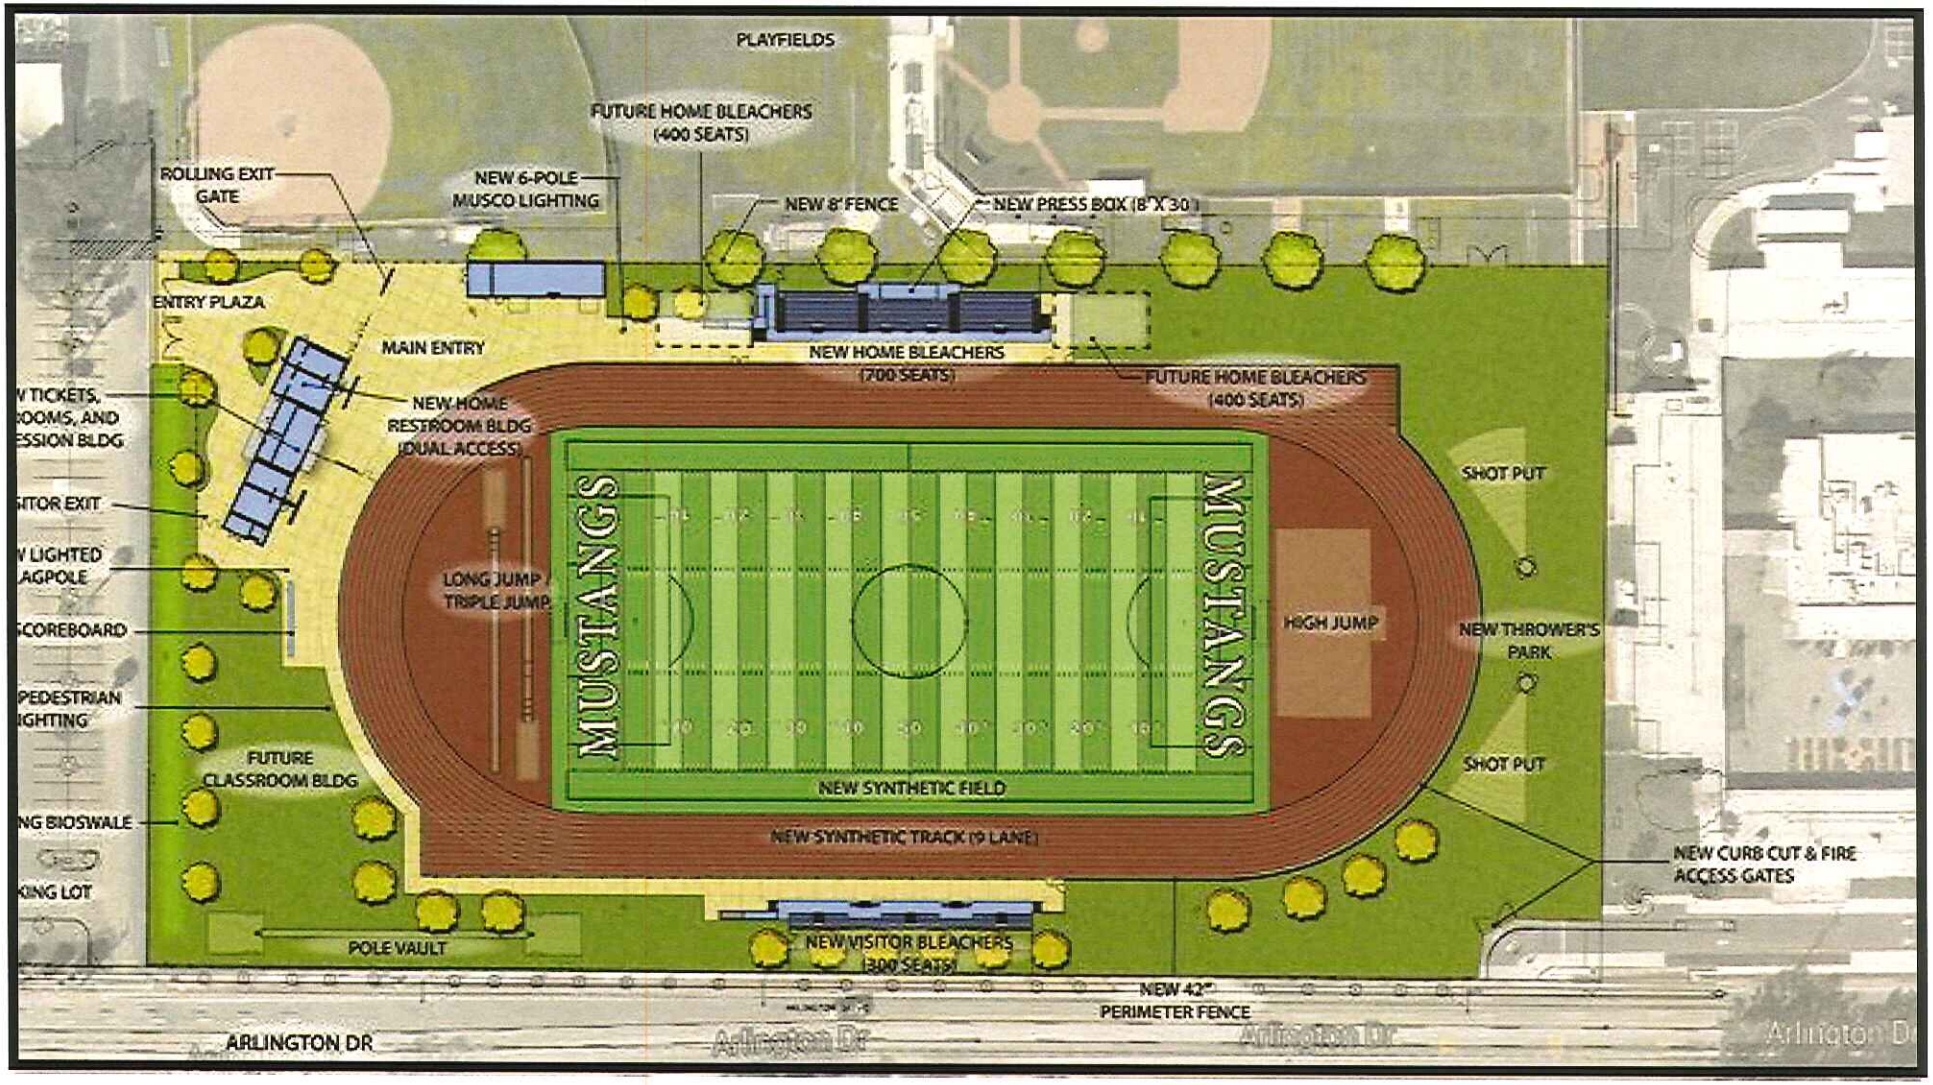
PLAYFIELDS
FUTURE HOME BLEACHERS (400 SEATS)
ROLLING EXIT GATE
NEW 6-POLE MUSCO LIGHTING
NEW 8' FENCE
NEW PRESS BOX (8' X 30')
ENTRY PLAZA
MAIN ENTRY
NEW HOME BLEACHERS (700 SEATS)
FUTURE HOME BLEACHERS (400 SEATS)
NEW HOME RESTROOM BLDG (DUAL ACCESS)
TICKETS, OOMS, AND ESSION BLDG
ITOR EXIT
LIGHTED AGPOLE
COREBOARD
PEDESTRIAN IGHTING
FUTURE CLASSROOM BLDG
NG BIOSWALE
KING LOT
LONG JUMP / TRIPLE JUMP
MUSTANGS
MUSTANGS
NEW SYNTHETIC FIELD
NEW SYNTHETIC TRACK (9 LANE)
HIGH JUMP
SHOT PUT
NEW THROWER'S PARK
SHOT PUT
NEW CURB CUT & FIRE ACCESS GATES
POLE VAULT
NEW VISITOR BLEACHERS (300 SEATS)
NEW 42" PERIMETER FENCE
ARLINGTON DR