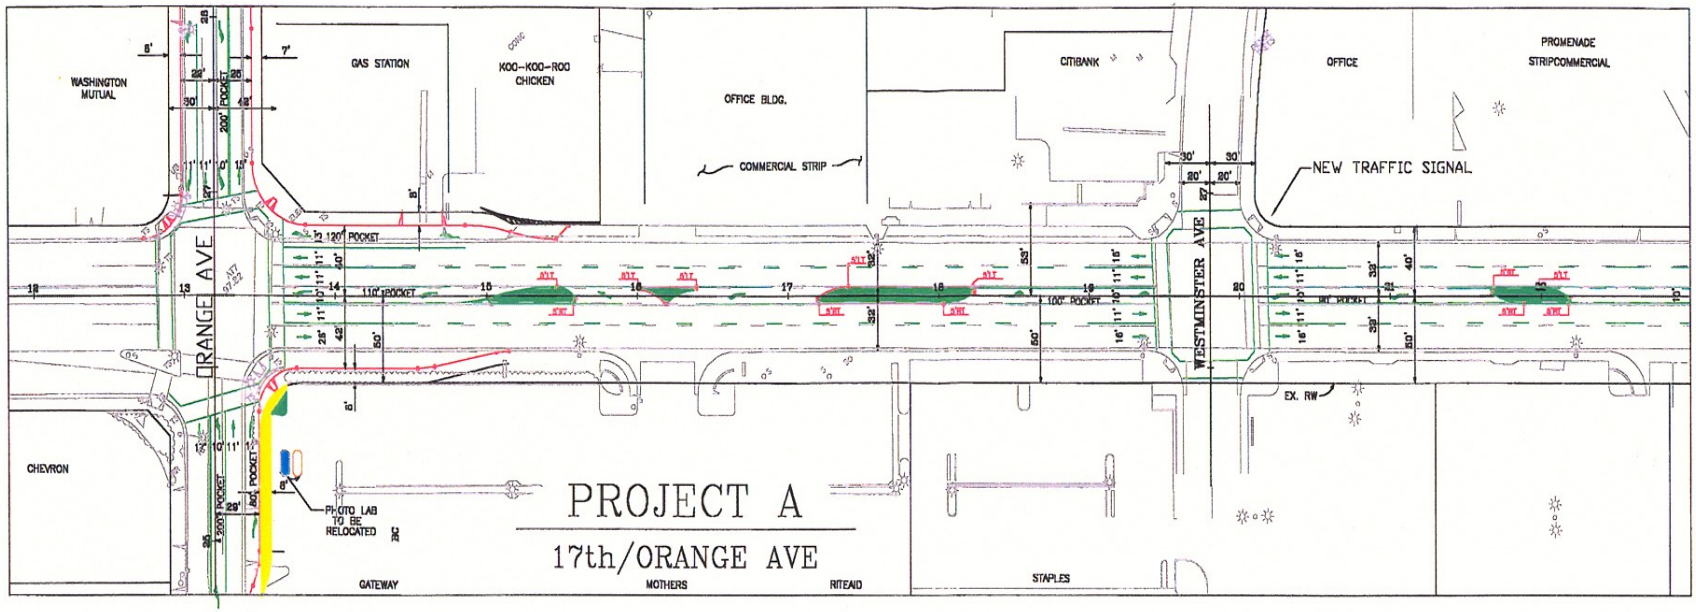


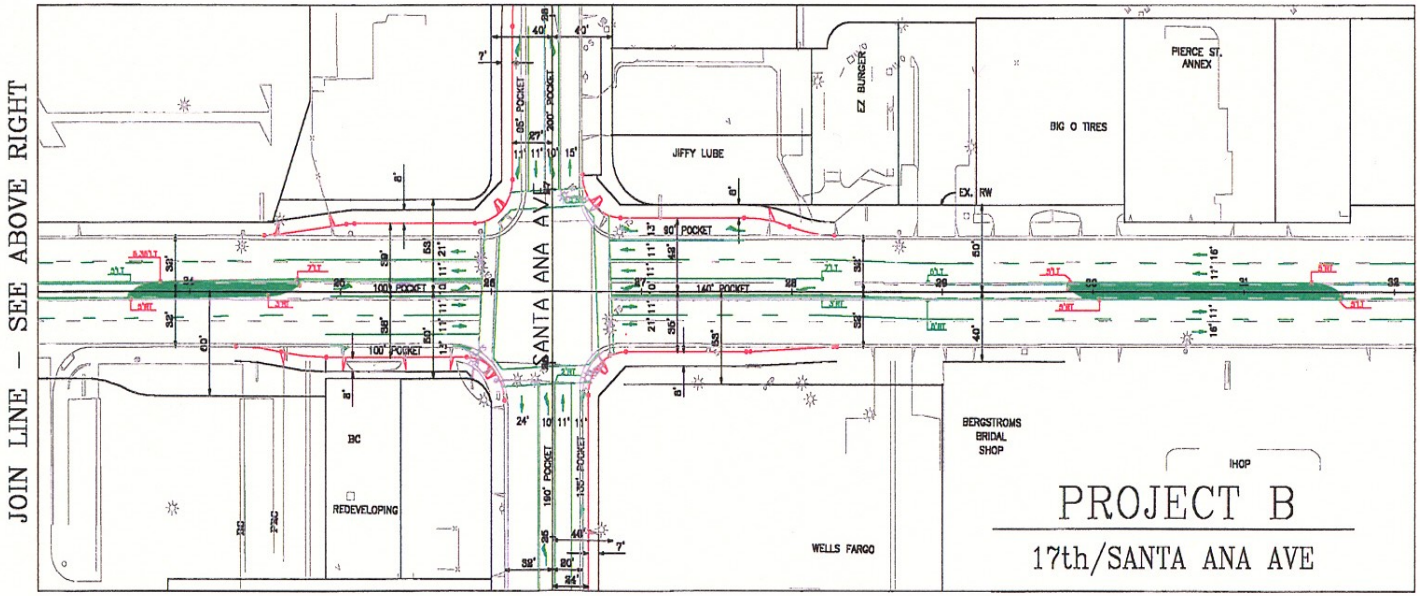


LEGEND

- NEW RIGHT OF WAY
- NEW LANDSCAPE/ MEDIAN ISLAND
- NEW CURB LINE

# EAST 17th STREET IMPROVEMENT PROJECT

ATTACHMENT 2