12	Ora	55	2.32/3.41	.

Caltrans Metric

REGISTERED CIVIL ENGINEER

REGISTERED PROFESSIONAL ENGINEER JULIET SU NO. C56168 EXP. 12/31/06 CIVIL STATE OF CALIFORNIA

PLANS APPROVAL DATE

THE CITY OF COSTA MESA
77 FAIR DRIVE
COSTA MESA, CA 92628

TRC
21 TECHNOLOGY DRIVE
IRVINE, CA 92618

The State of California or its officers or agents shall not be responsible for the accuracy or completeness of electronic copies of this plan sheet.

To get to the Caltrans web site, go to: http://www.dot.ca.gov

RIGHT OF WAY NEEDS

No.	APN	OWNER	TOTAL AREA (m^2)	AREA NEEDED (m^2)	AREA REMAINING (m^2)	TYPE OF NEED
1	425-421-01	SERVAIS CHARLES T JR	2000.48	40.00	1960.48	ACQUISITION
2	425-421-01	SERVAIS CHARLES T JR	2000.48	33.17	1927.31 *	TEMPORARY CONSTRUCTION EASEMENT
3	425-423-34	17th AND NEWPORT LLC	476.13	24.71	451.42	ACQUISITION
4	425-423-34	17th AND NEWPORT LLC	476.13	118.08	333.34 *	TEMPORARY CONSTRUCTION EASEMENT

* AREA REMAINING IS CALCULATED AS THE TOTAL PARCEL AREA LESS FEE AREA NEEDED, LESS EASEMENT AREA NEEDED.

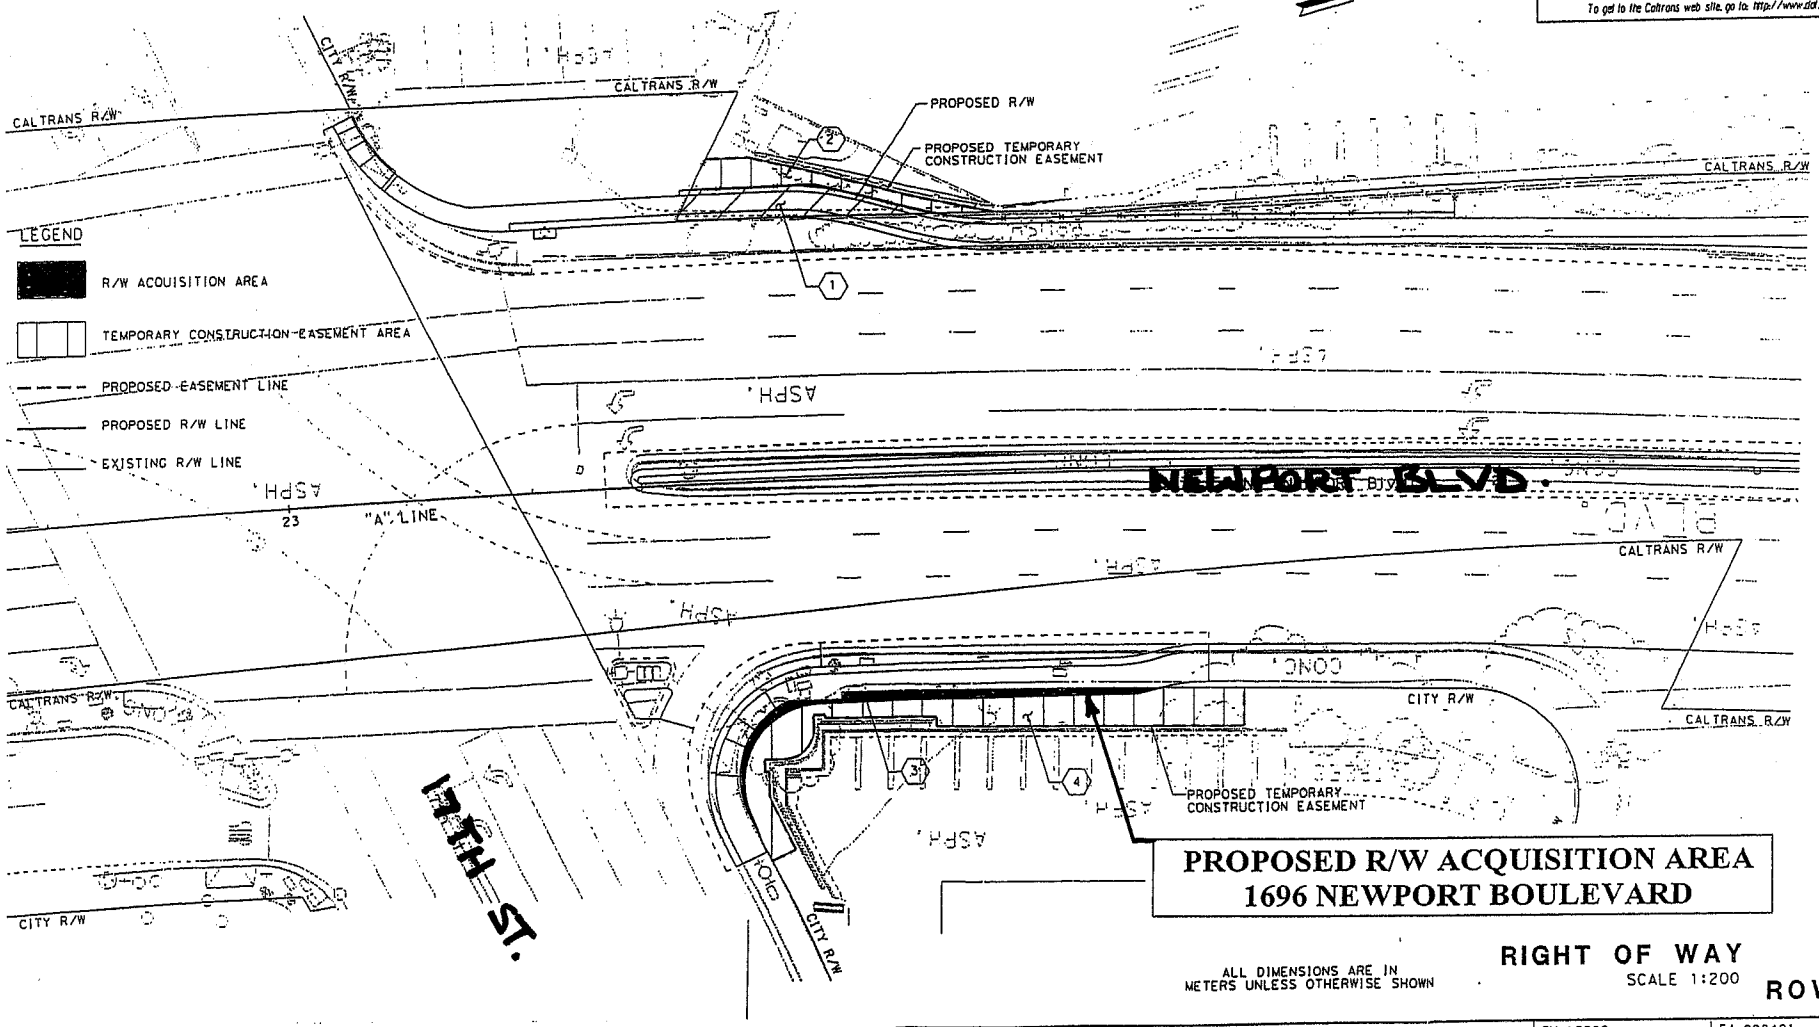

ALL DIMENSIONS ARE IN METERS UNLESS OTHERWISE SHOWN

RIGHT OF WAY
SCALE 1:200

ROW-1

FOR REDUCED PLANS ORIGINAL SCALE IS IN MILLIMETERS 0 20 40 60 80

USERNAME => jsu
DGN FILE => ...\row001.dgn

CU 12209 | EA 098401

STATE OF CALIFORNIA - DEPARTMENT OF TRANSPORTATION	PROJECT ENGINEER	CALCULATED/DESIGNED BY	CHECKED BY	DATE	REVISED BY	DATE REVISED
Caltrans	ANDREW OSHRIN	J. SU	K. CHAPMAN	02/06		

ATTACHMENT 2