ATTACHMENT 4

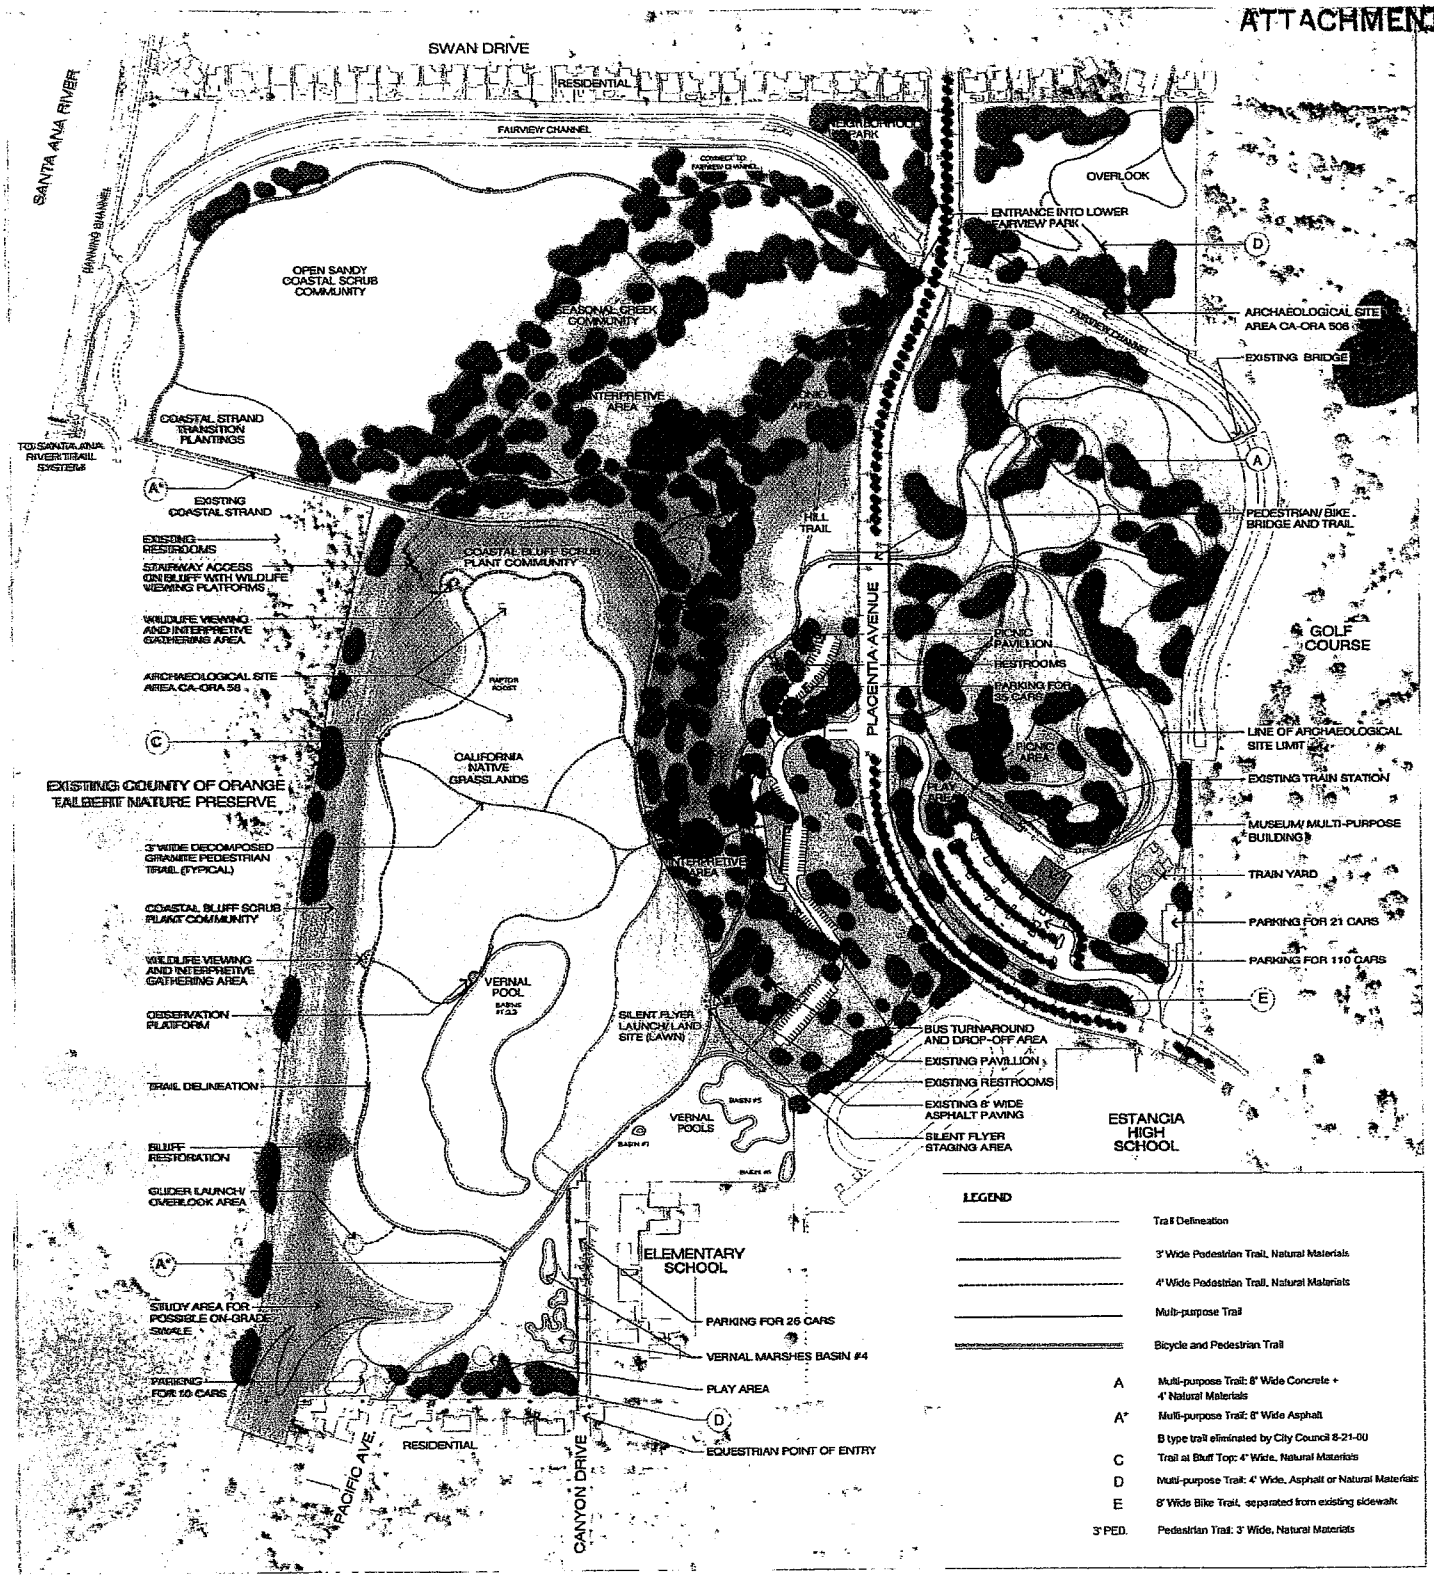

MASTER PLAN

Approved by City Council March 1998
Revised February 2001
Revised again November 2002

FAIRVIEW PARK
CITY OF COSTA MESA

DAVID EVANS AND ASSOCIATES INC.

April 22, 2003

37