THIS MAP WAS PREPARED FOR ORANGE COUNTY ASSESSOR DEPT. PURPOSES ONLY. THE ASSESSOR MAKES NO GUARANTEE AS TO ITS ACCURACY NOR ASSUMES ANY LIABILITY FOR OTHER USES. NOT TO BE REPRODUCED. ALL RIGHTS RESERVED.
© COPYRIGHT ORANGE COUNTY ASSESSOR 2000

420-01 = PROPOSED RIGHT-OF-WAY VACATION AREA

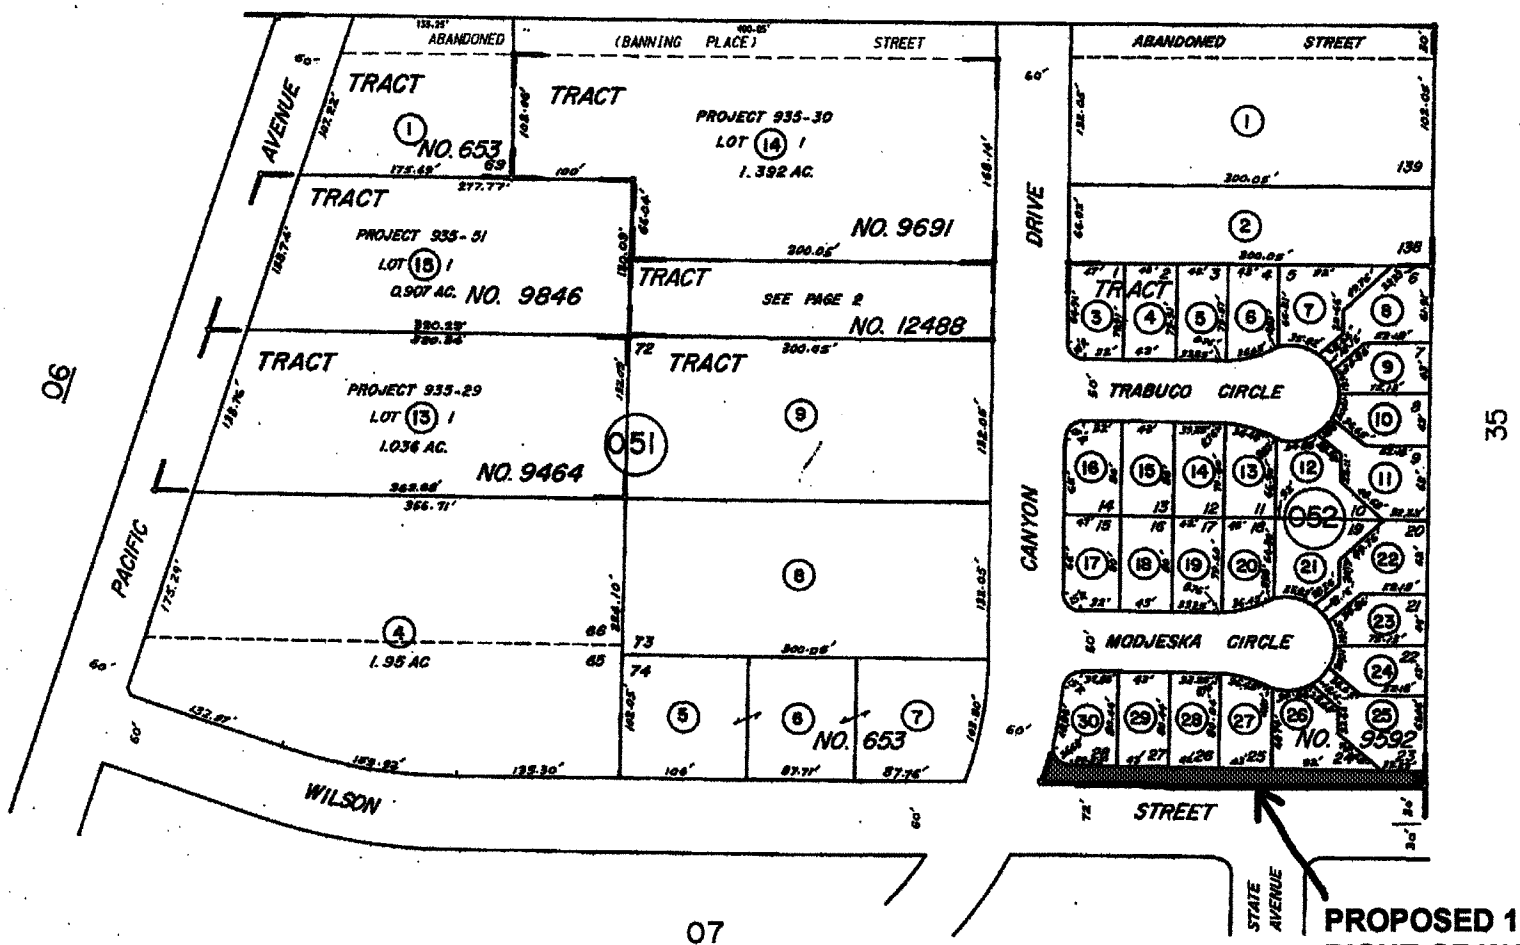

PROPOSED 12.00' WIDE RIGHT-OF-WAY VACATION AREA

TRACT NO. 653	M.M. 19-42
TRACT NO. 9691	M.M. 400-49,50
TRACT NO. 9592	M.M. 402-22,23,24
TRACT NO. 9464	M.M. 416-43,44,45
TRACT NO. 9846	M.M. 430-29,30
TRACT NO. 12488	M.M. 582-44,46

MARCH 1978

NOTE - ASSESSOR'S BLOCK & PARCEL NUMBERS SHOWN IN CIRCLES

ASSESSOR'S MAP BOOK 422 PAGE 05 COUNTY OF ORANGE

ATTACHMENT 3

Note: This map was prepared for assessment purpose only and does not represent a survey

= PROPOSED RIGHT-OF-WAY VACATION AREA

ATTACHMENT 4