= PROPOSED AREA TO BE VACATED

Attachment 3

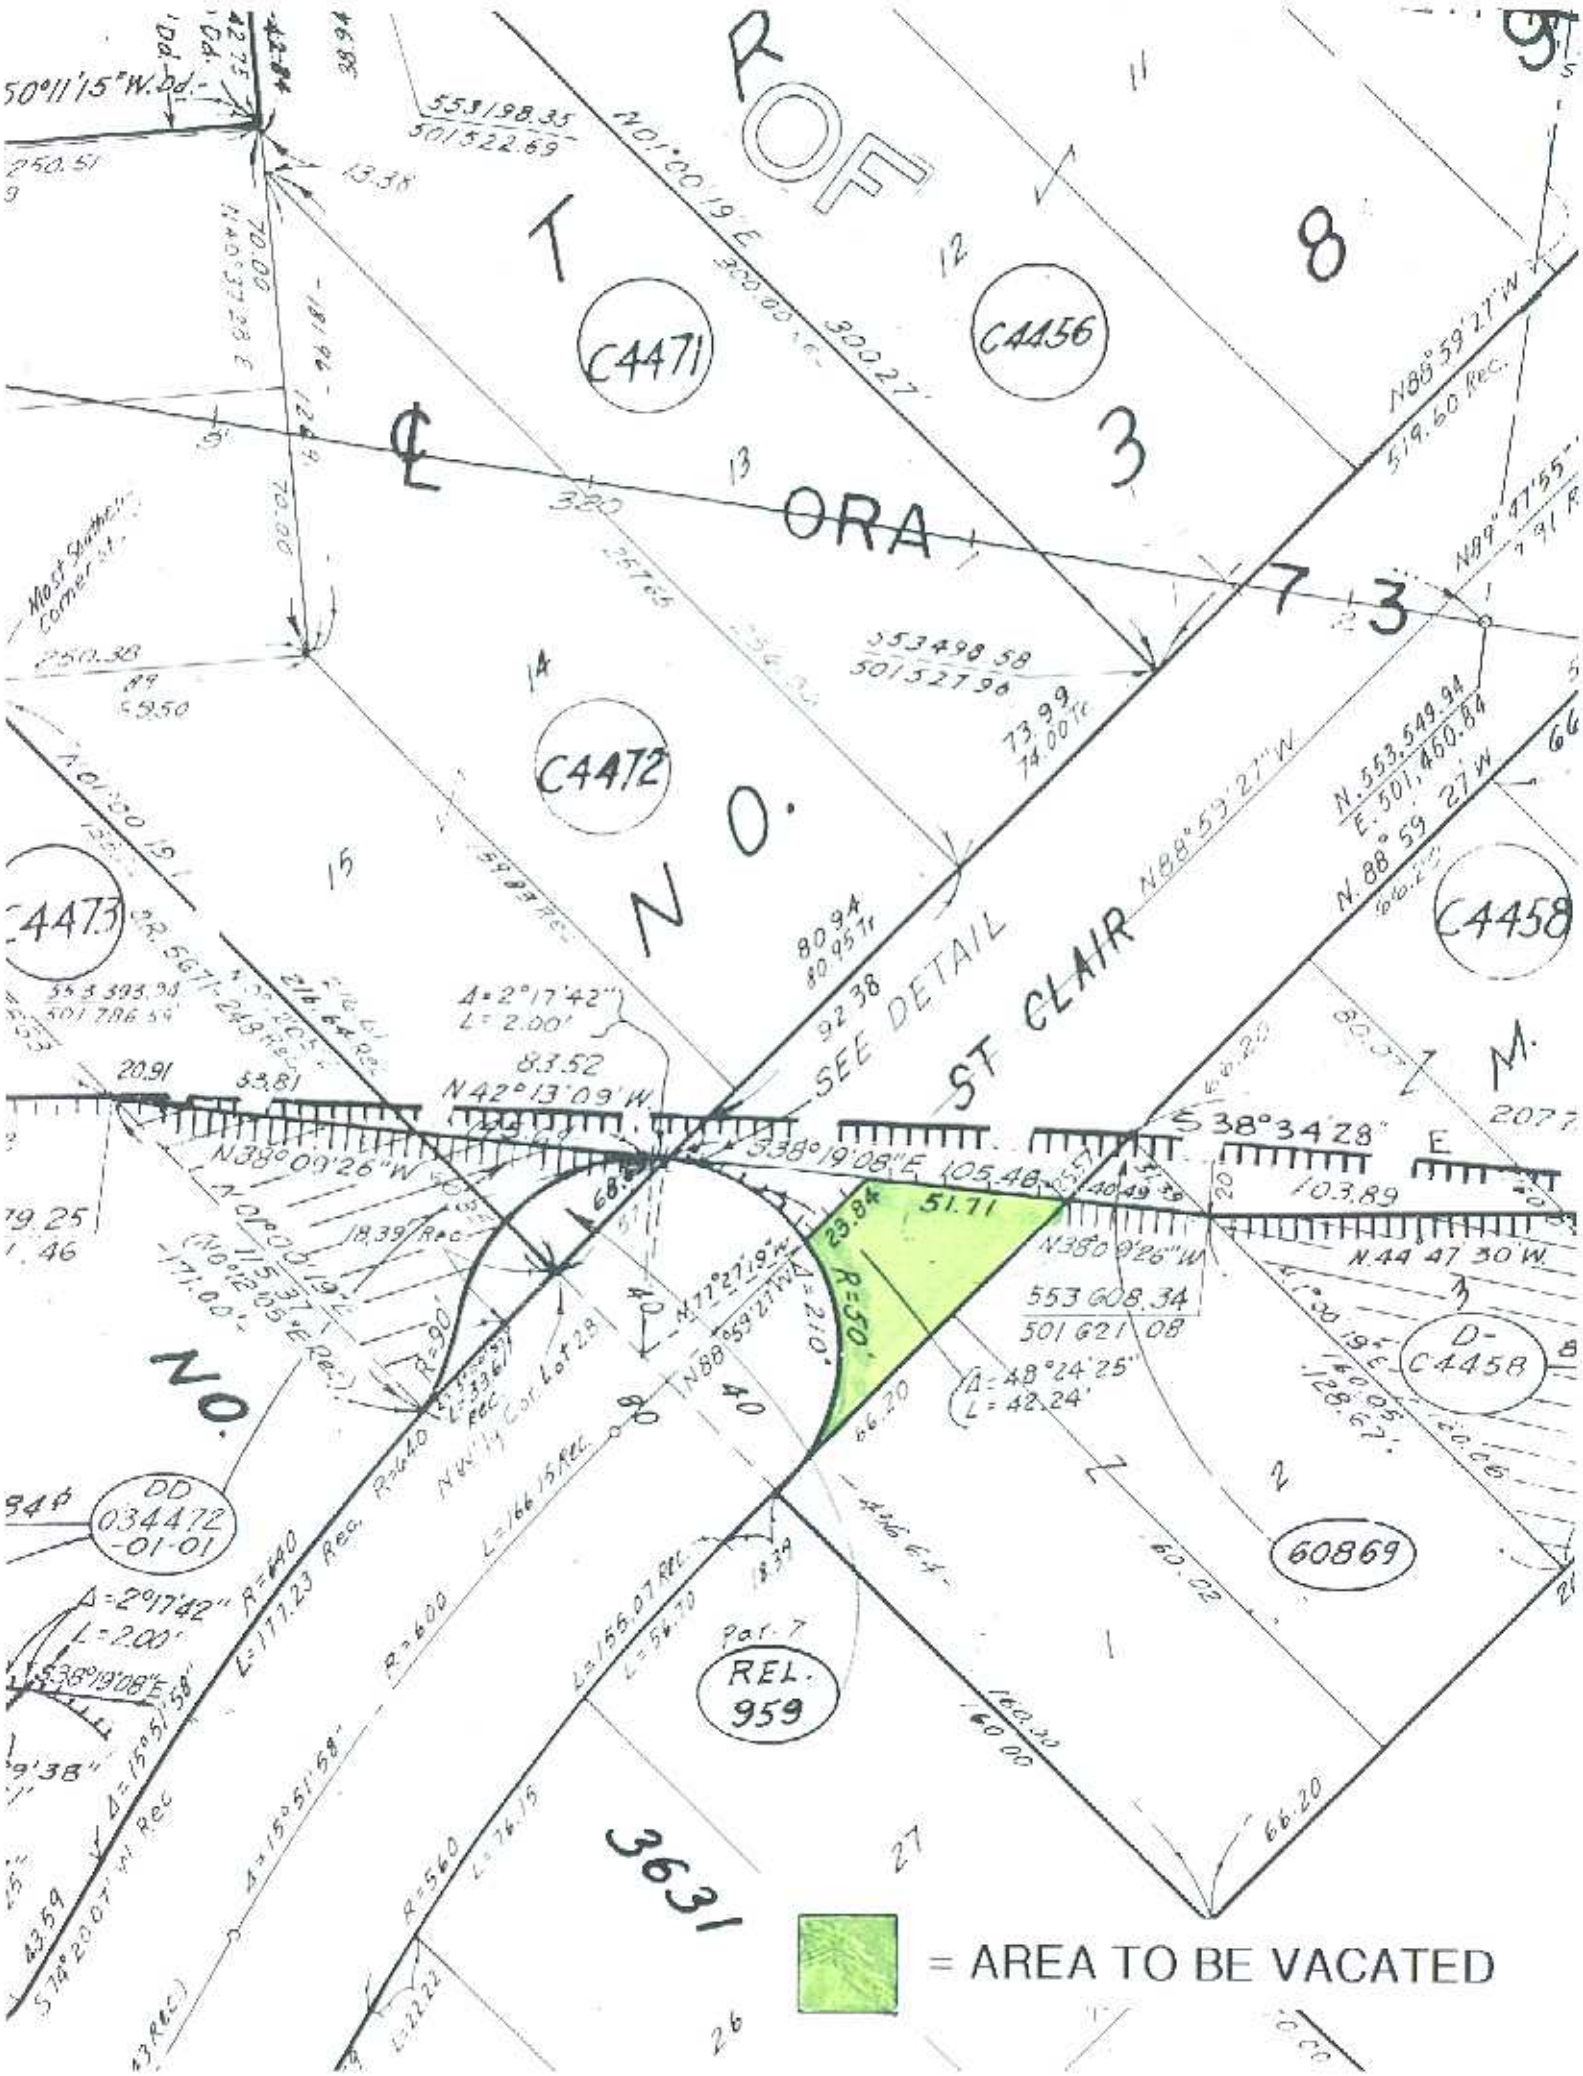

ORA
NO.
ST CLAIR
SEE DETAIL
C4471
C4456
C4472
C4473
C4458
D-C4458
60869
REL. 959
DD 034472-01-01
3631
= AREA TO BE VACATED

THIS MAP WAS PREPARED FOR ORANGE COUNTY ASSESSOR DEPT. PURPOSES ONLY. THE ASSESSOR MAKES NO GUARANTEE AS TO ITS ACCURACY NOR ASSUMES ANY LIABILITY FOR OTHER USES. NOT TO BE REPRODUCED. ALL RIGHTS RESERVED.
© COPYRIGHT ORANGE COUNTY ASSESSOR 1999

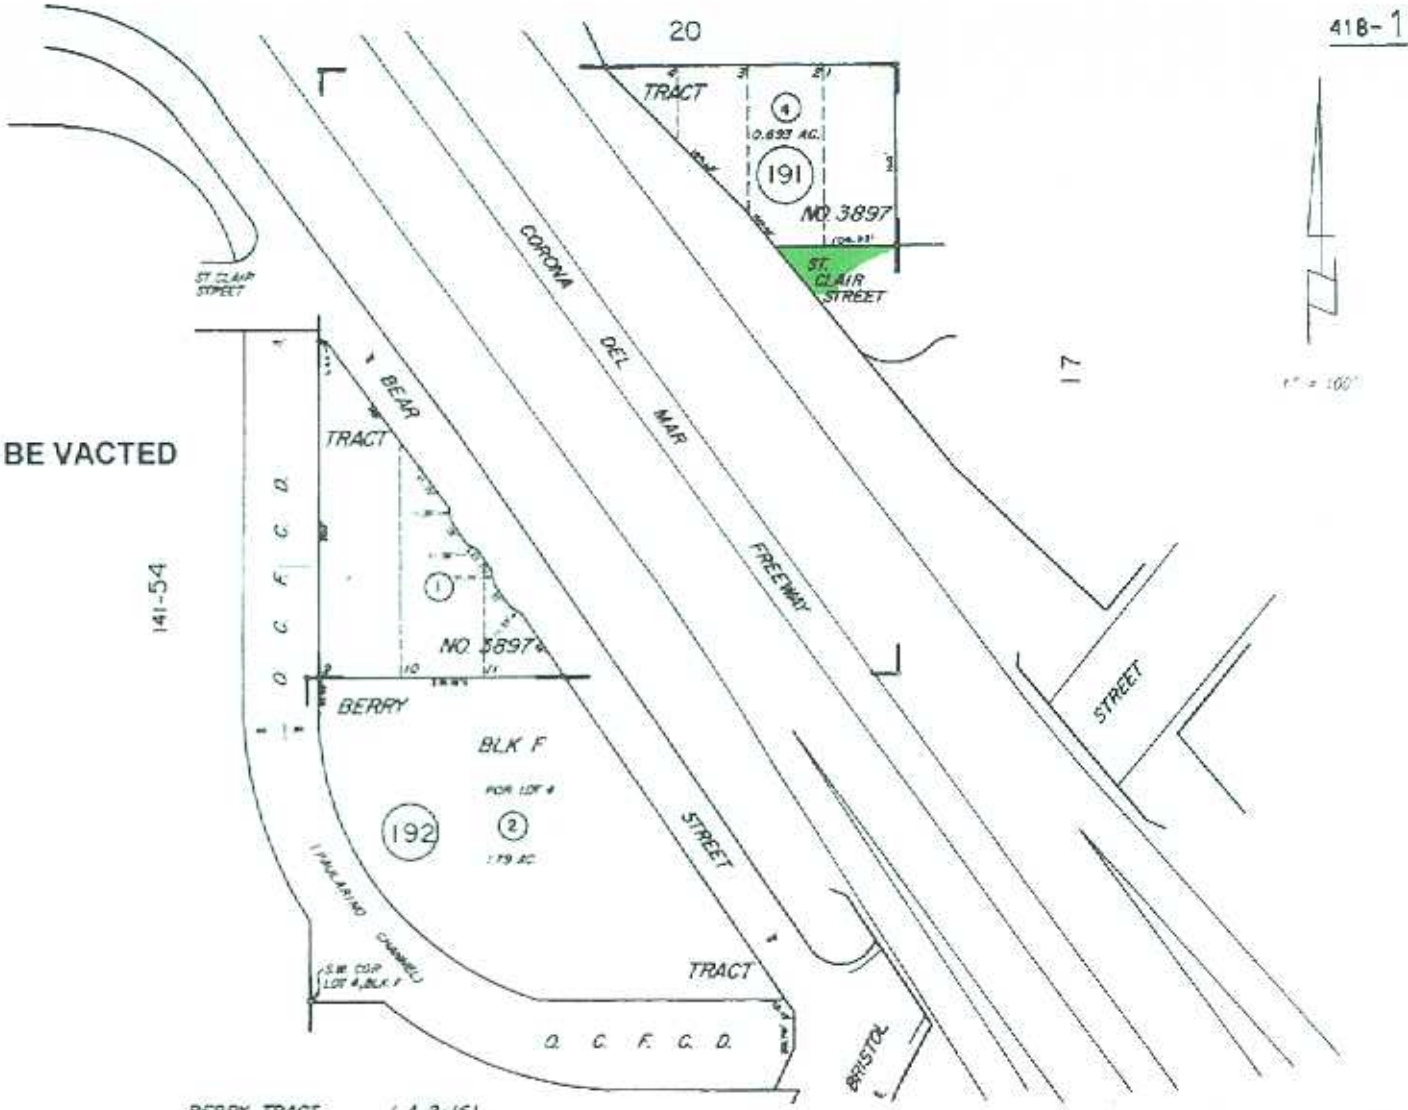

= AREA TO BE VACTED

BERRY TRACT
TRACT NO. 3897

L.A. 2-161
M.M. 138-5,6

18

NOTE - ASSESSOR'S BLOCK & PARCEL NUMBERS SHOWN IN CIRCLES

ASSESSOR'S MAP
BOOK 418 PAGE 19
COUNTY OF ORANGE

MARCH 1983