LANDSCAPE ARCHITECTURAL PLANS FOR WOHL INVESTMENT COMPANY

14 CORPORATE PLAZA, SUITE 110 • NEWPORT BEACH, CA 92660
PH.(949) 706-5600 X 2

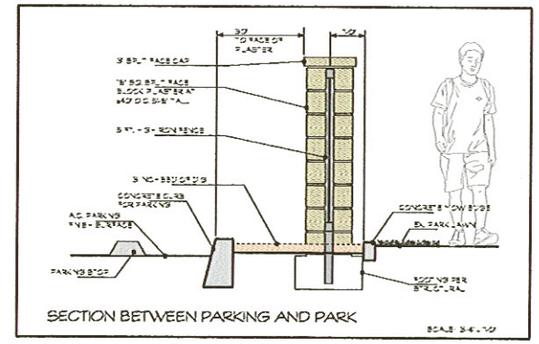

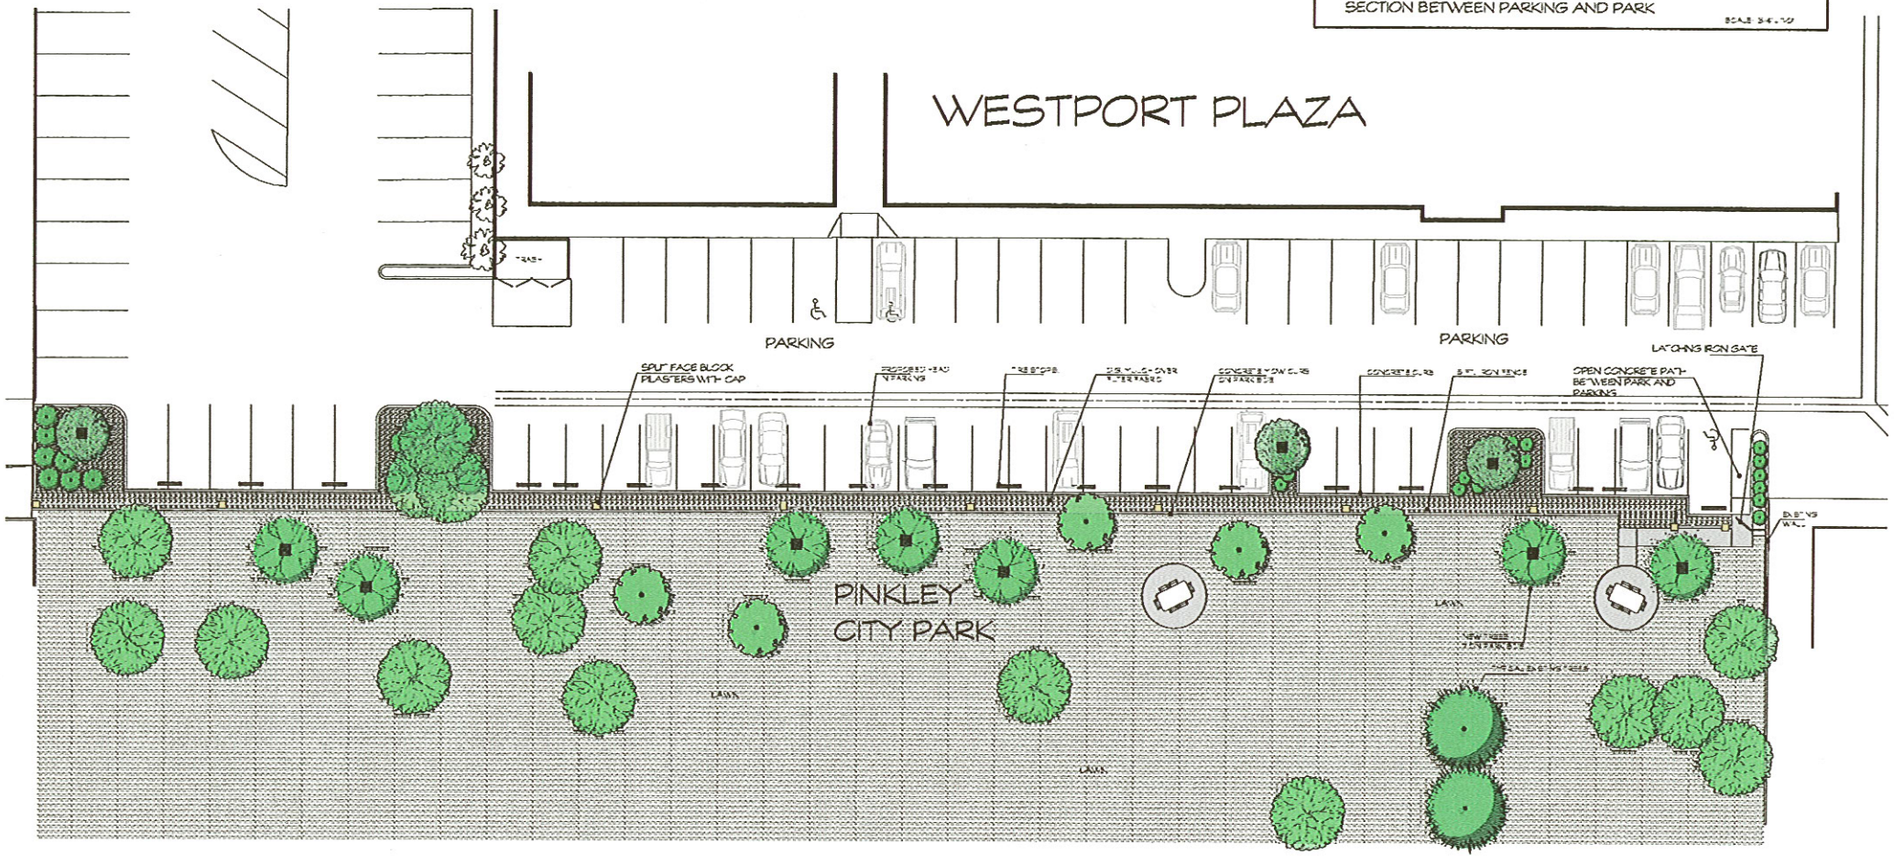

LANDSCAPE ARCHITECTURE
DAVID A. PEDERSEN·INC.

NORTH
SCALE 1"=10'-0"
GRAPHIC SCALE 0 10 20 30 40 50 60

ATTACHMENT 2