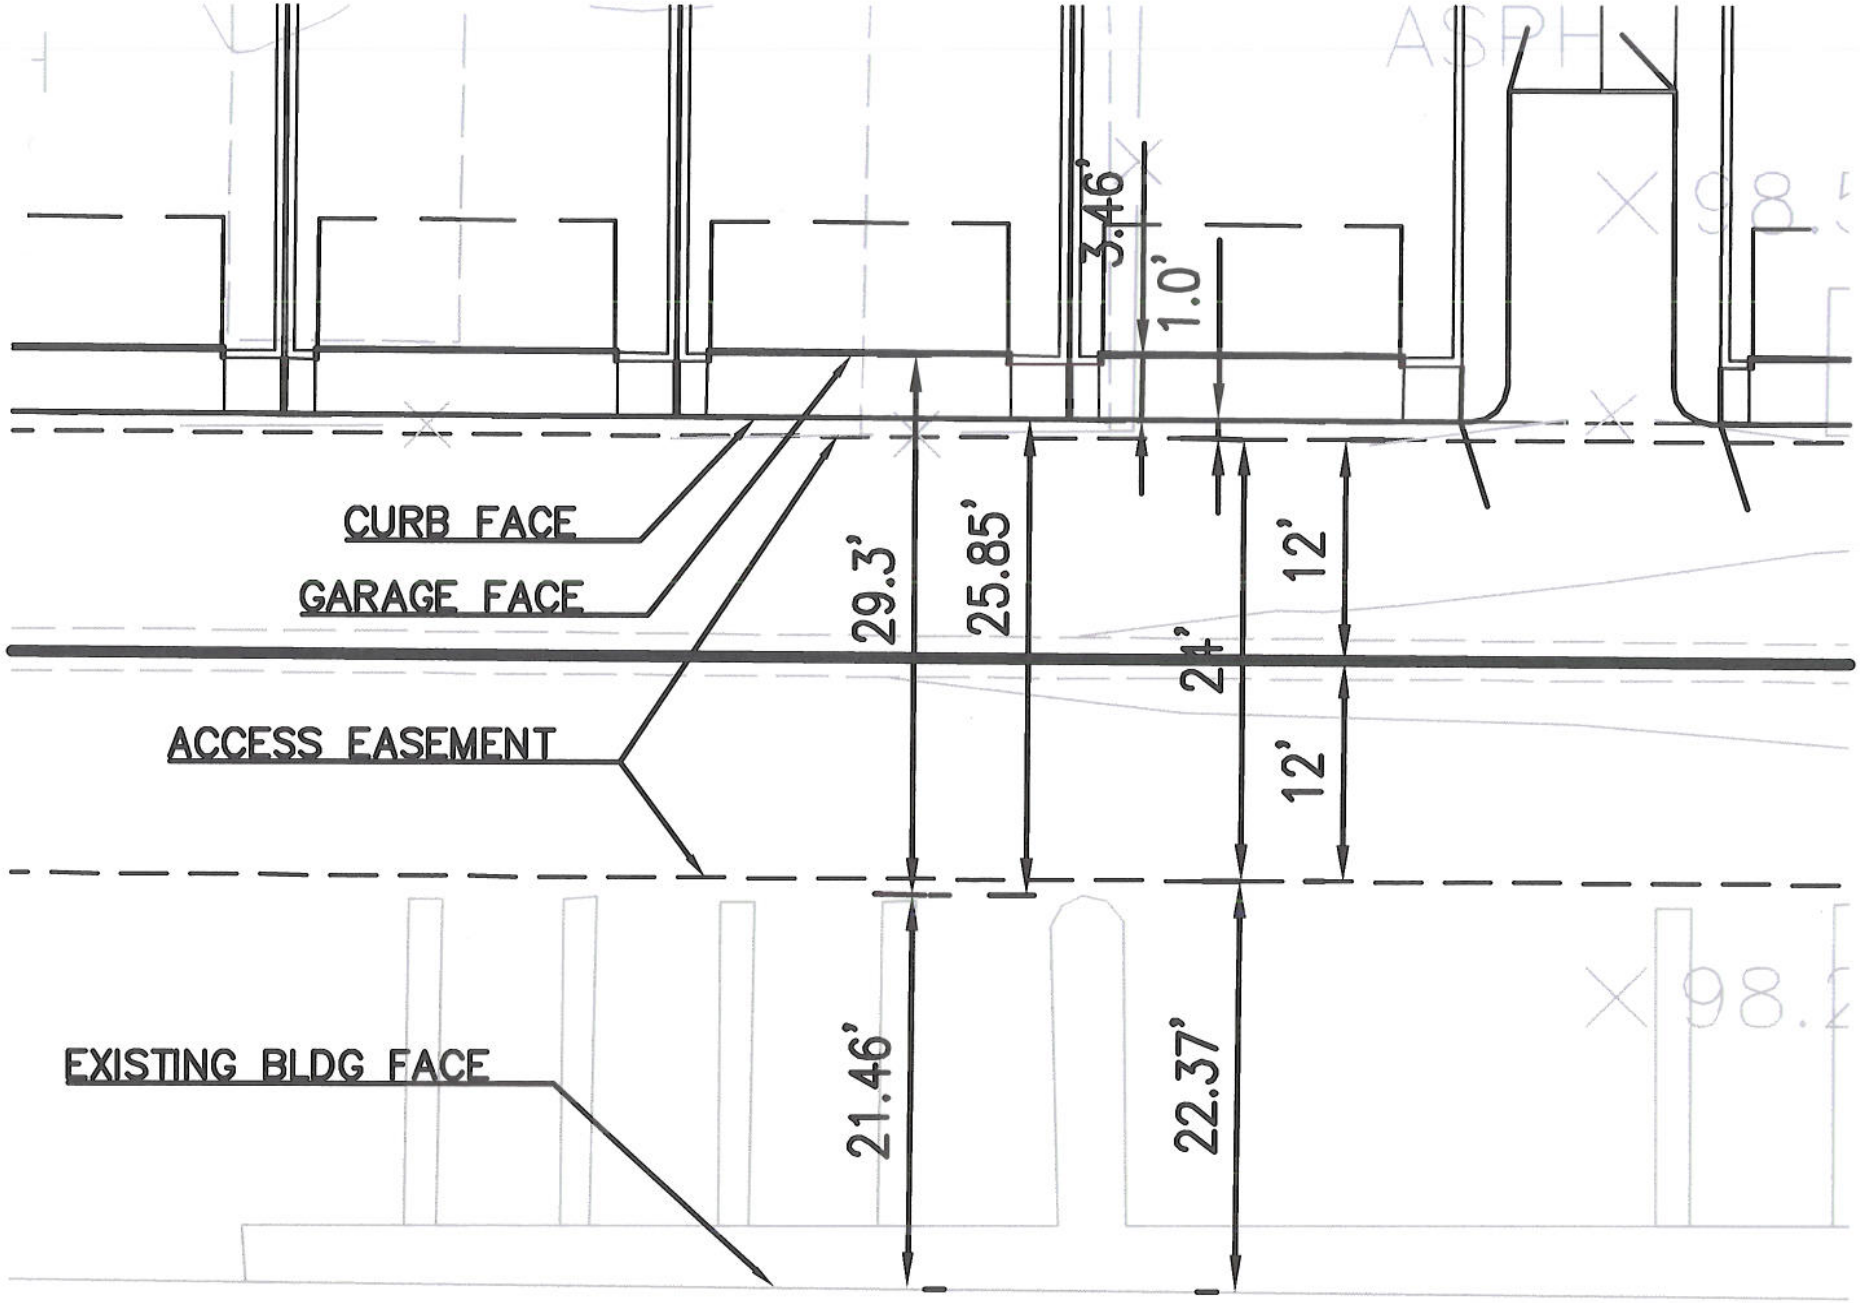ATTACHMENT 9