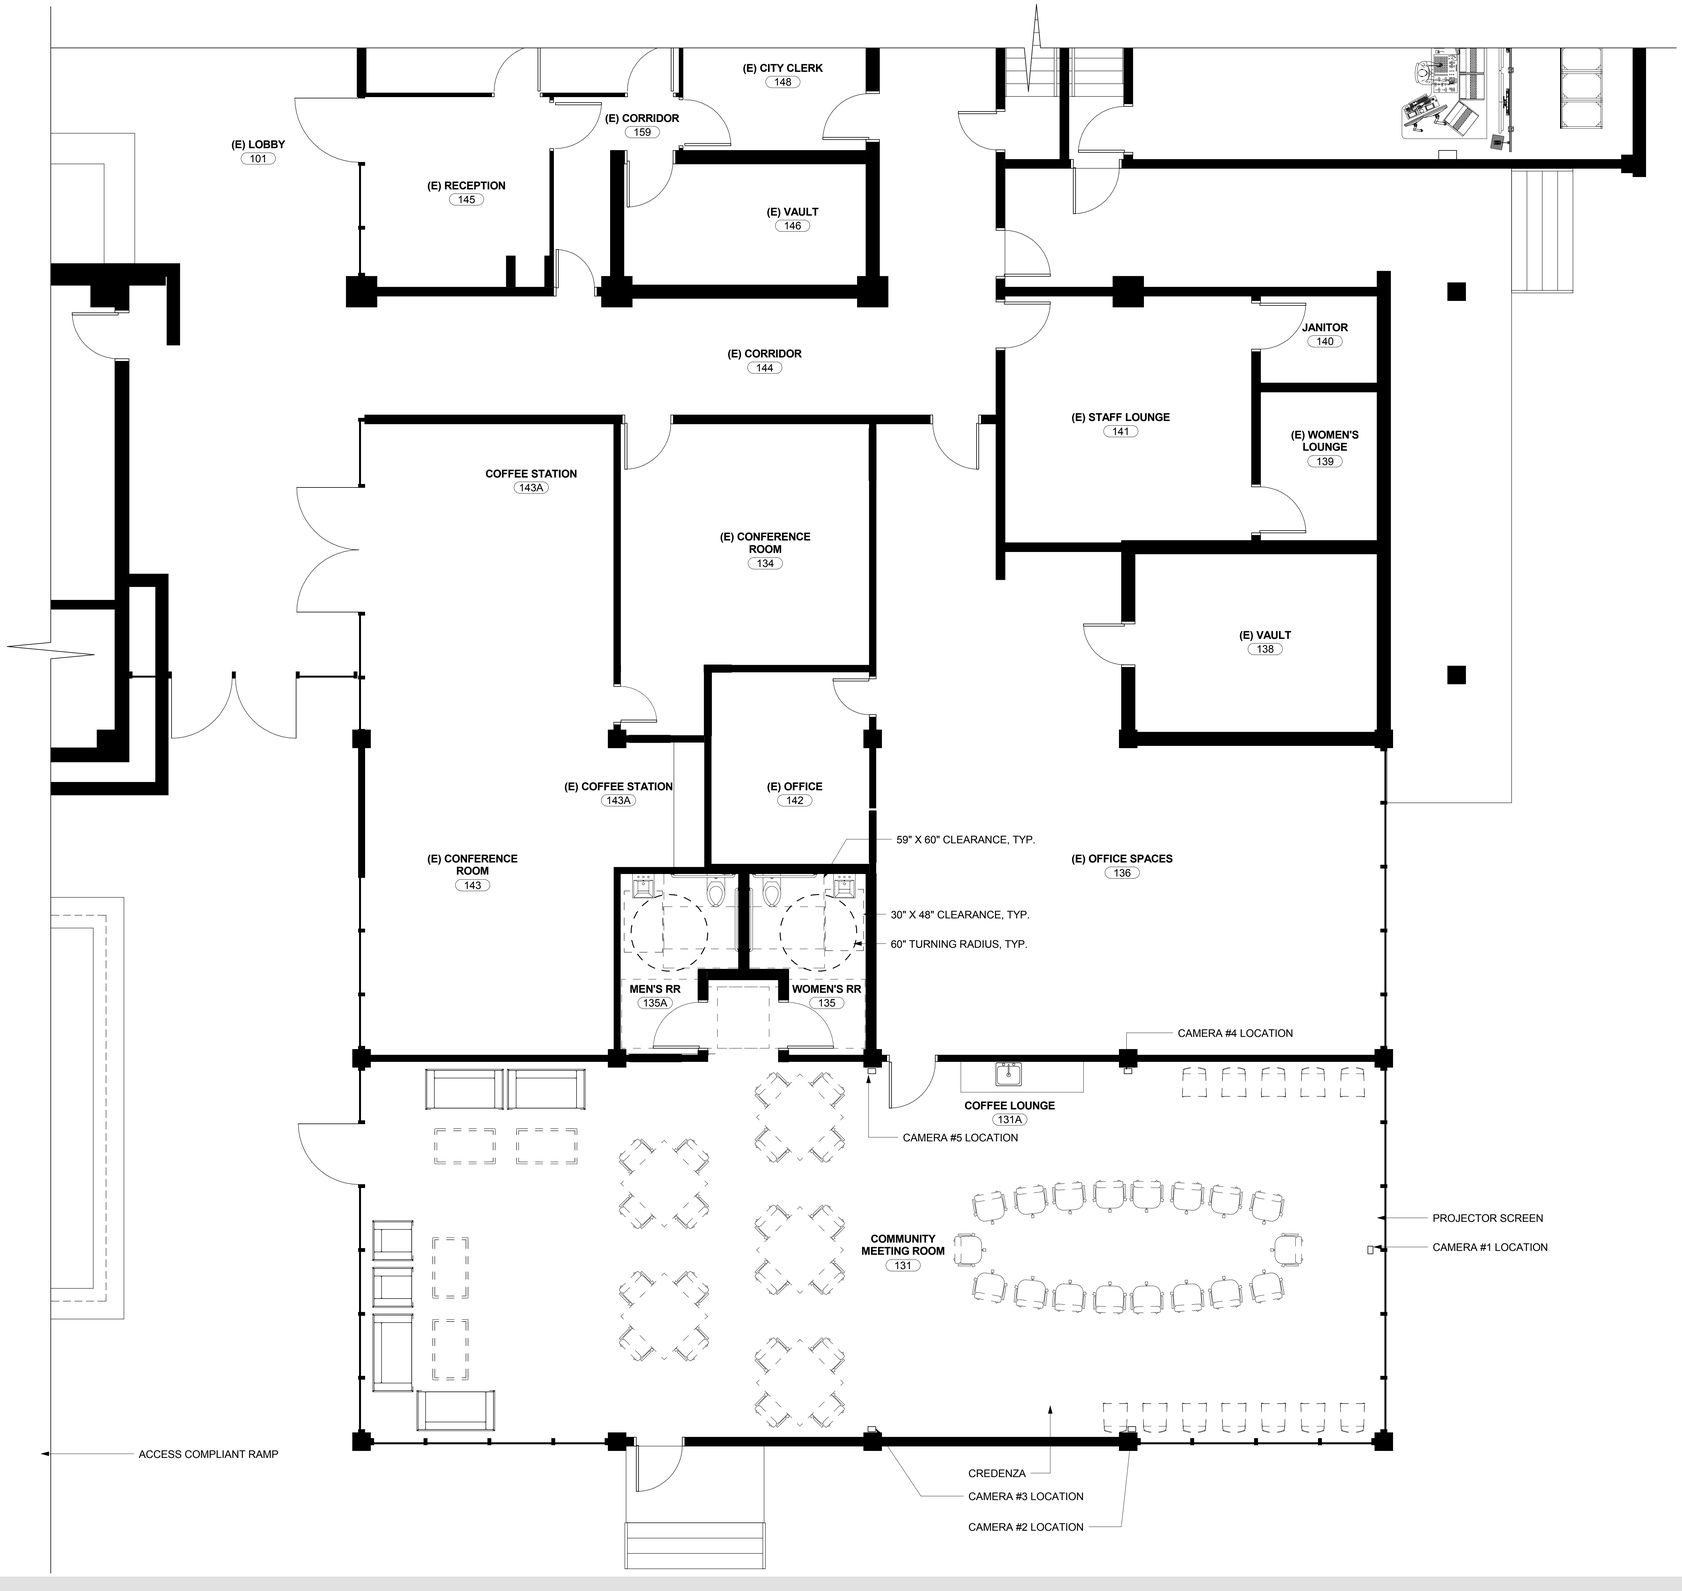

DOUGHERTY DOUGHERTY ARCHITECTS LLP

COUNCIL CHAMBERS MODERNIZATION

06.19.14

CITY OF COSTA MESA

COMMUNITY MEETING ROOM - OPTION #1

0 4 8 16