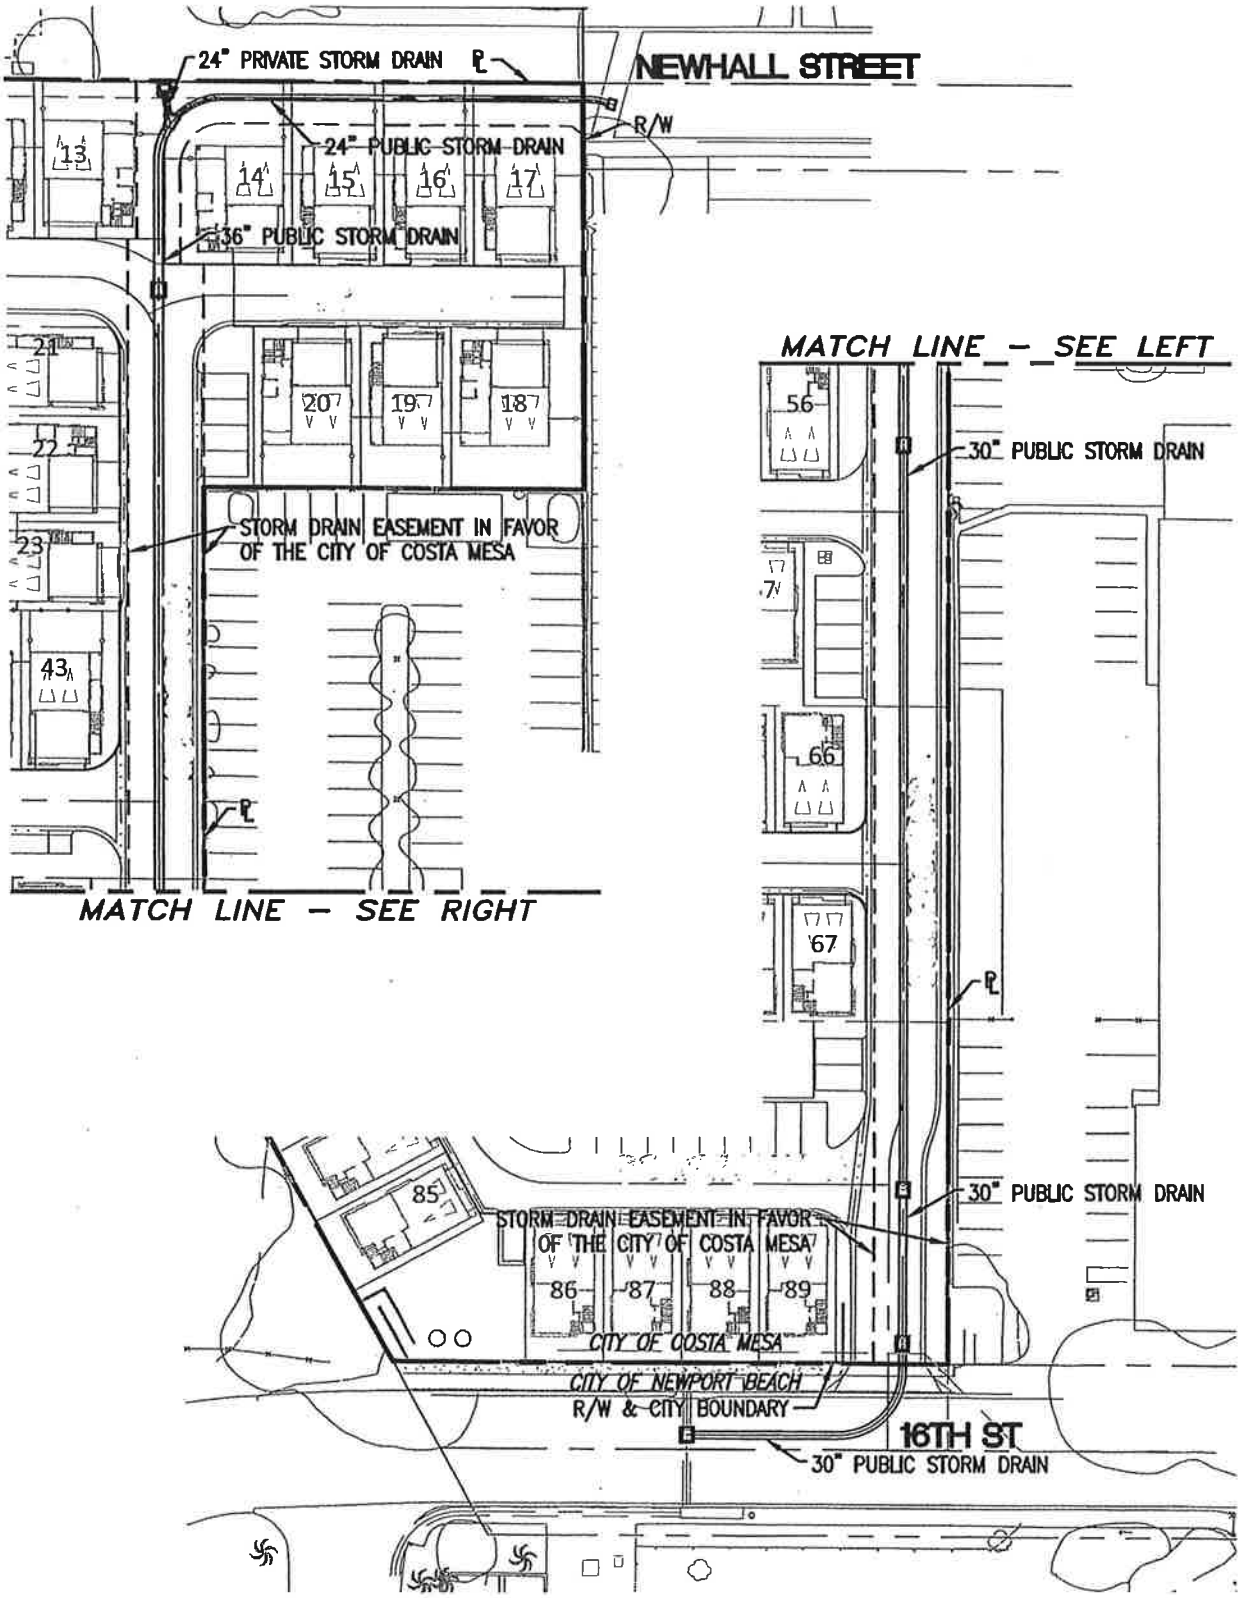PUBLIC STORM DRAIN LOCATION PLAN