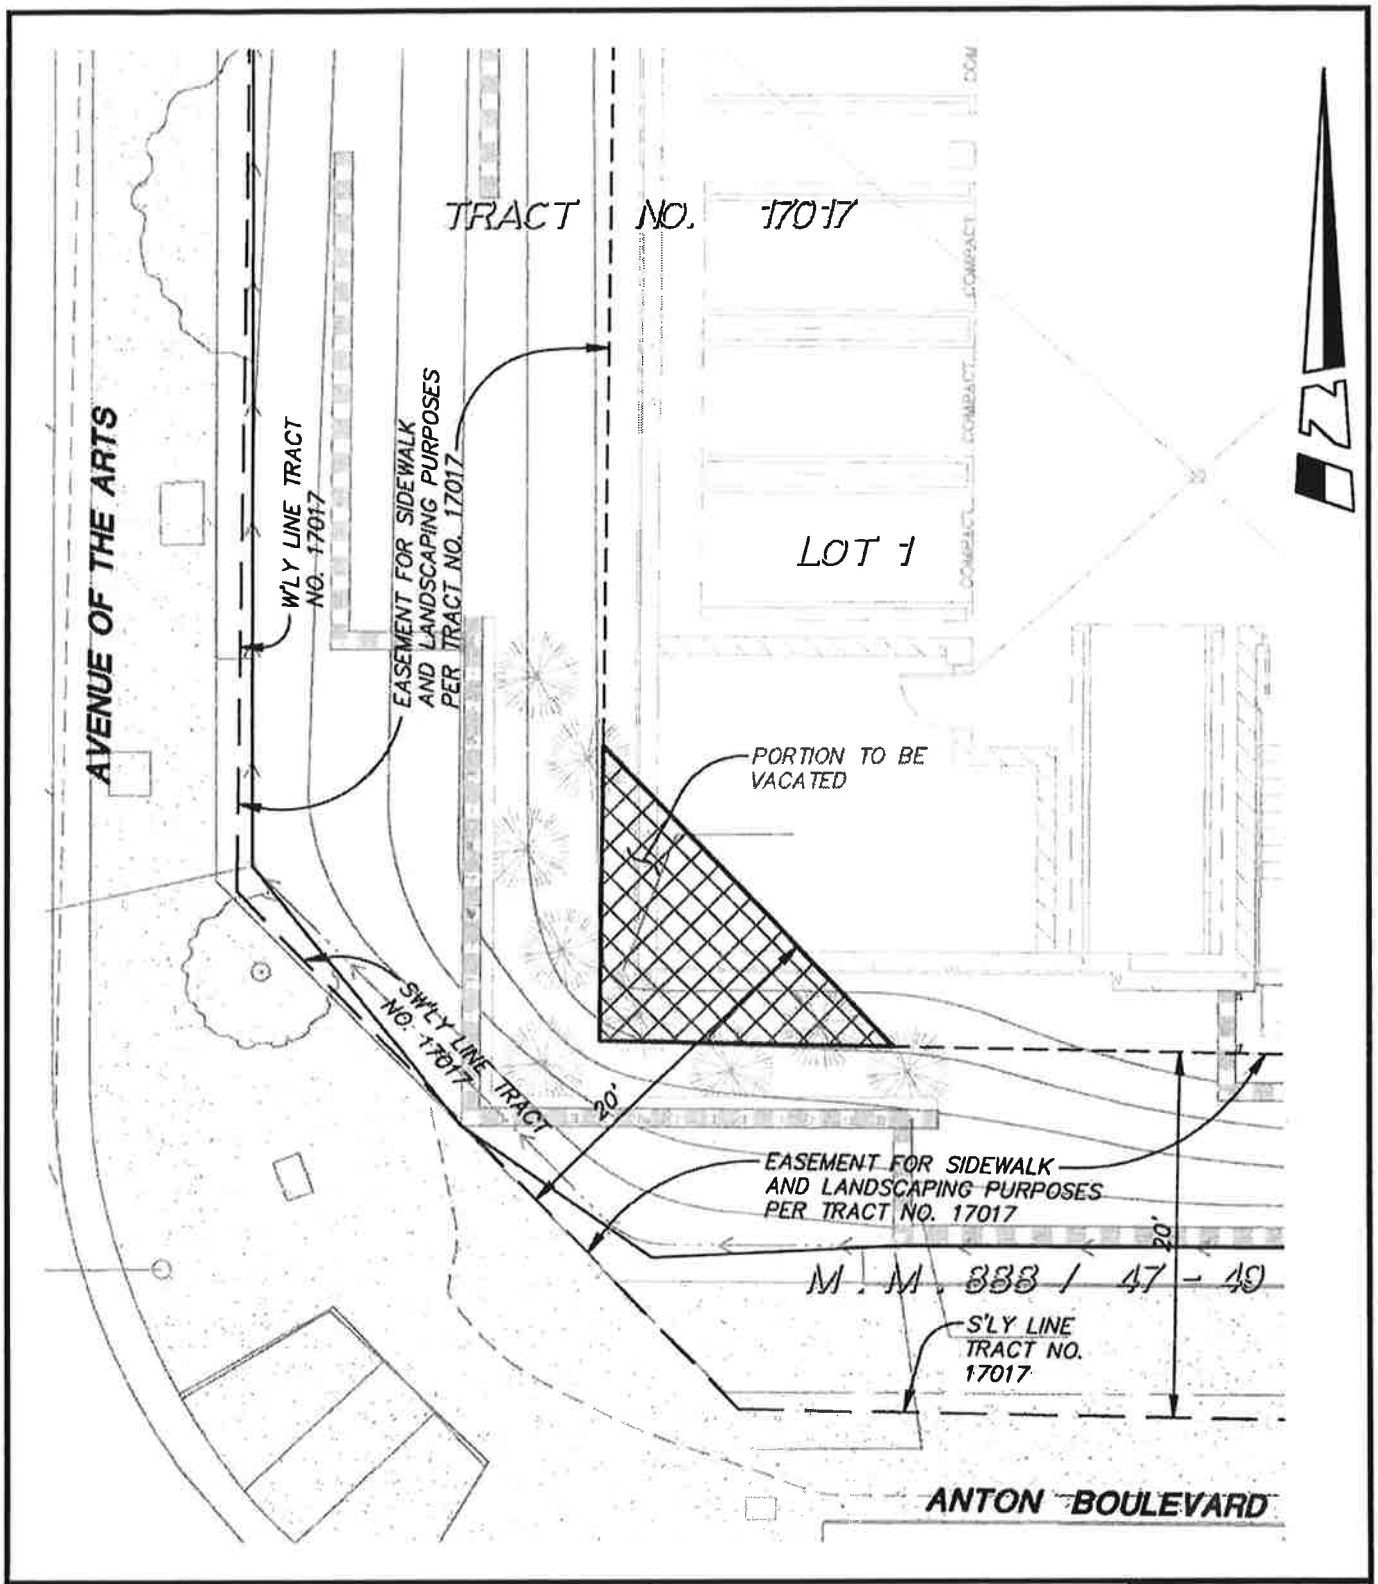


HUITT-ZOLLARS
Huitt-Zollars, Inc. Irvine
2603 Main Street, Suite 400, Irvine, CA 92614
Phone (949) 988-5815 Fax (949) 988-5820

**SITE PLAN**
**580 ANTON BOULEVARD**
**VACATION OF EASEMENT FOR SIDEWALK AND LANDSCAPING PURPOSES**

| | |
|---|---|
| SCALE | 1"=10' |
| DRAWN BY | DWM |
| CHECKED BY | JJL |
| DATE | 8/6/2015 |
| JOB NO. | R301409.02 |

R:\R30140902\MAPPING\DWG\EX\30140902JEX02.DWG

**580 Anton Boulevard**

**= Existing 20.0' Wide Easement**

**= Proposed portion of Easement to be Vacated**