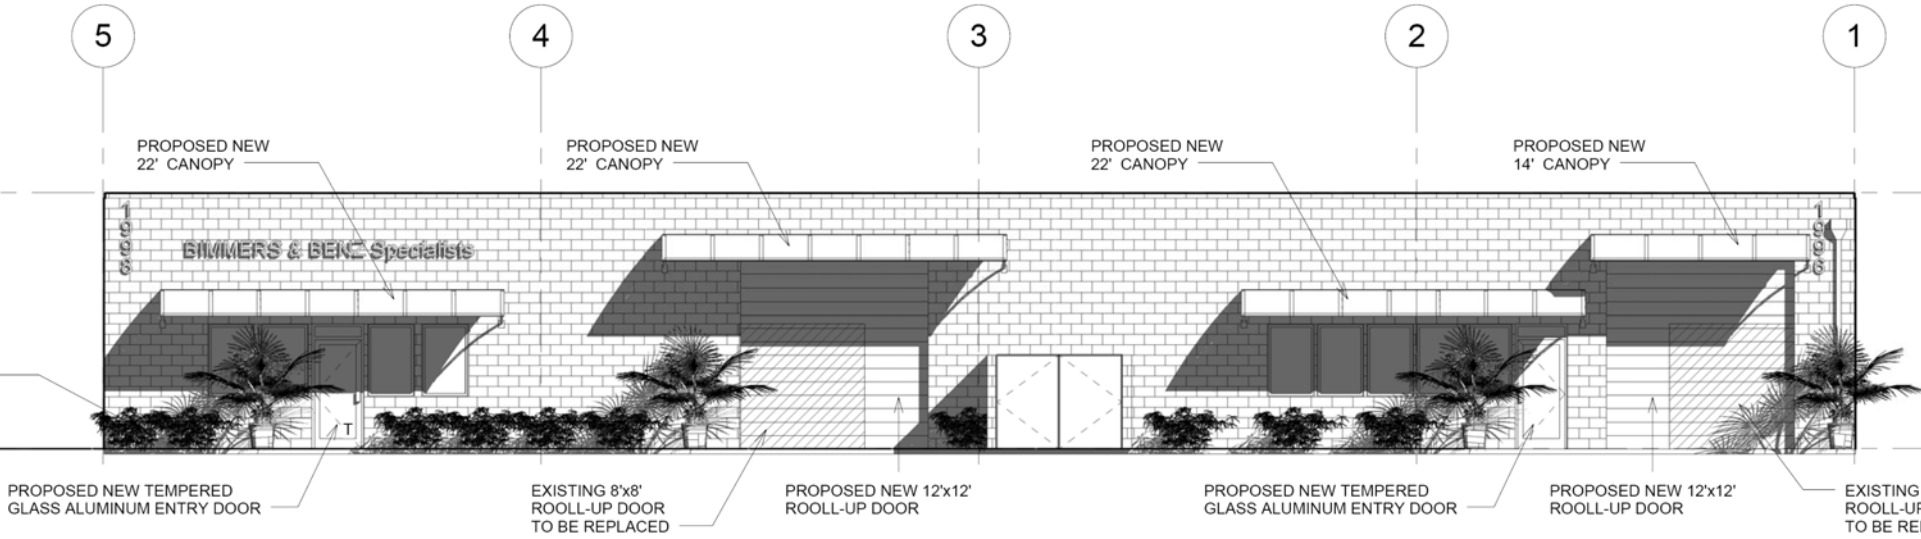

Proposed Front Elevation
with Landscaping

AMERICAN COTTAGE STYLE WITH TRADITIONAL FRONT PORCHES.

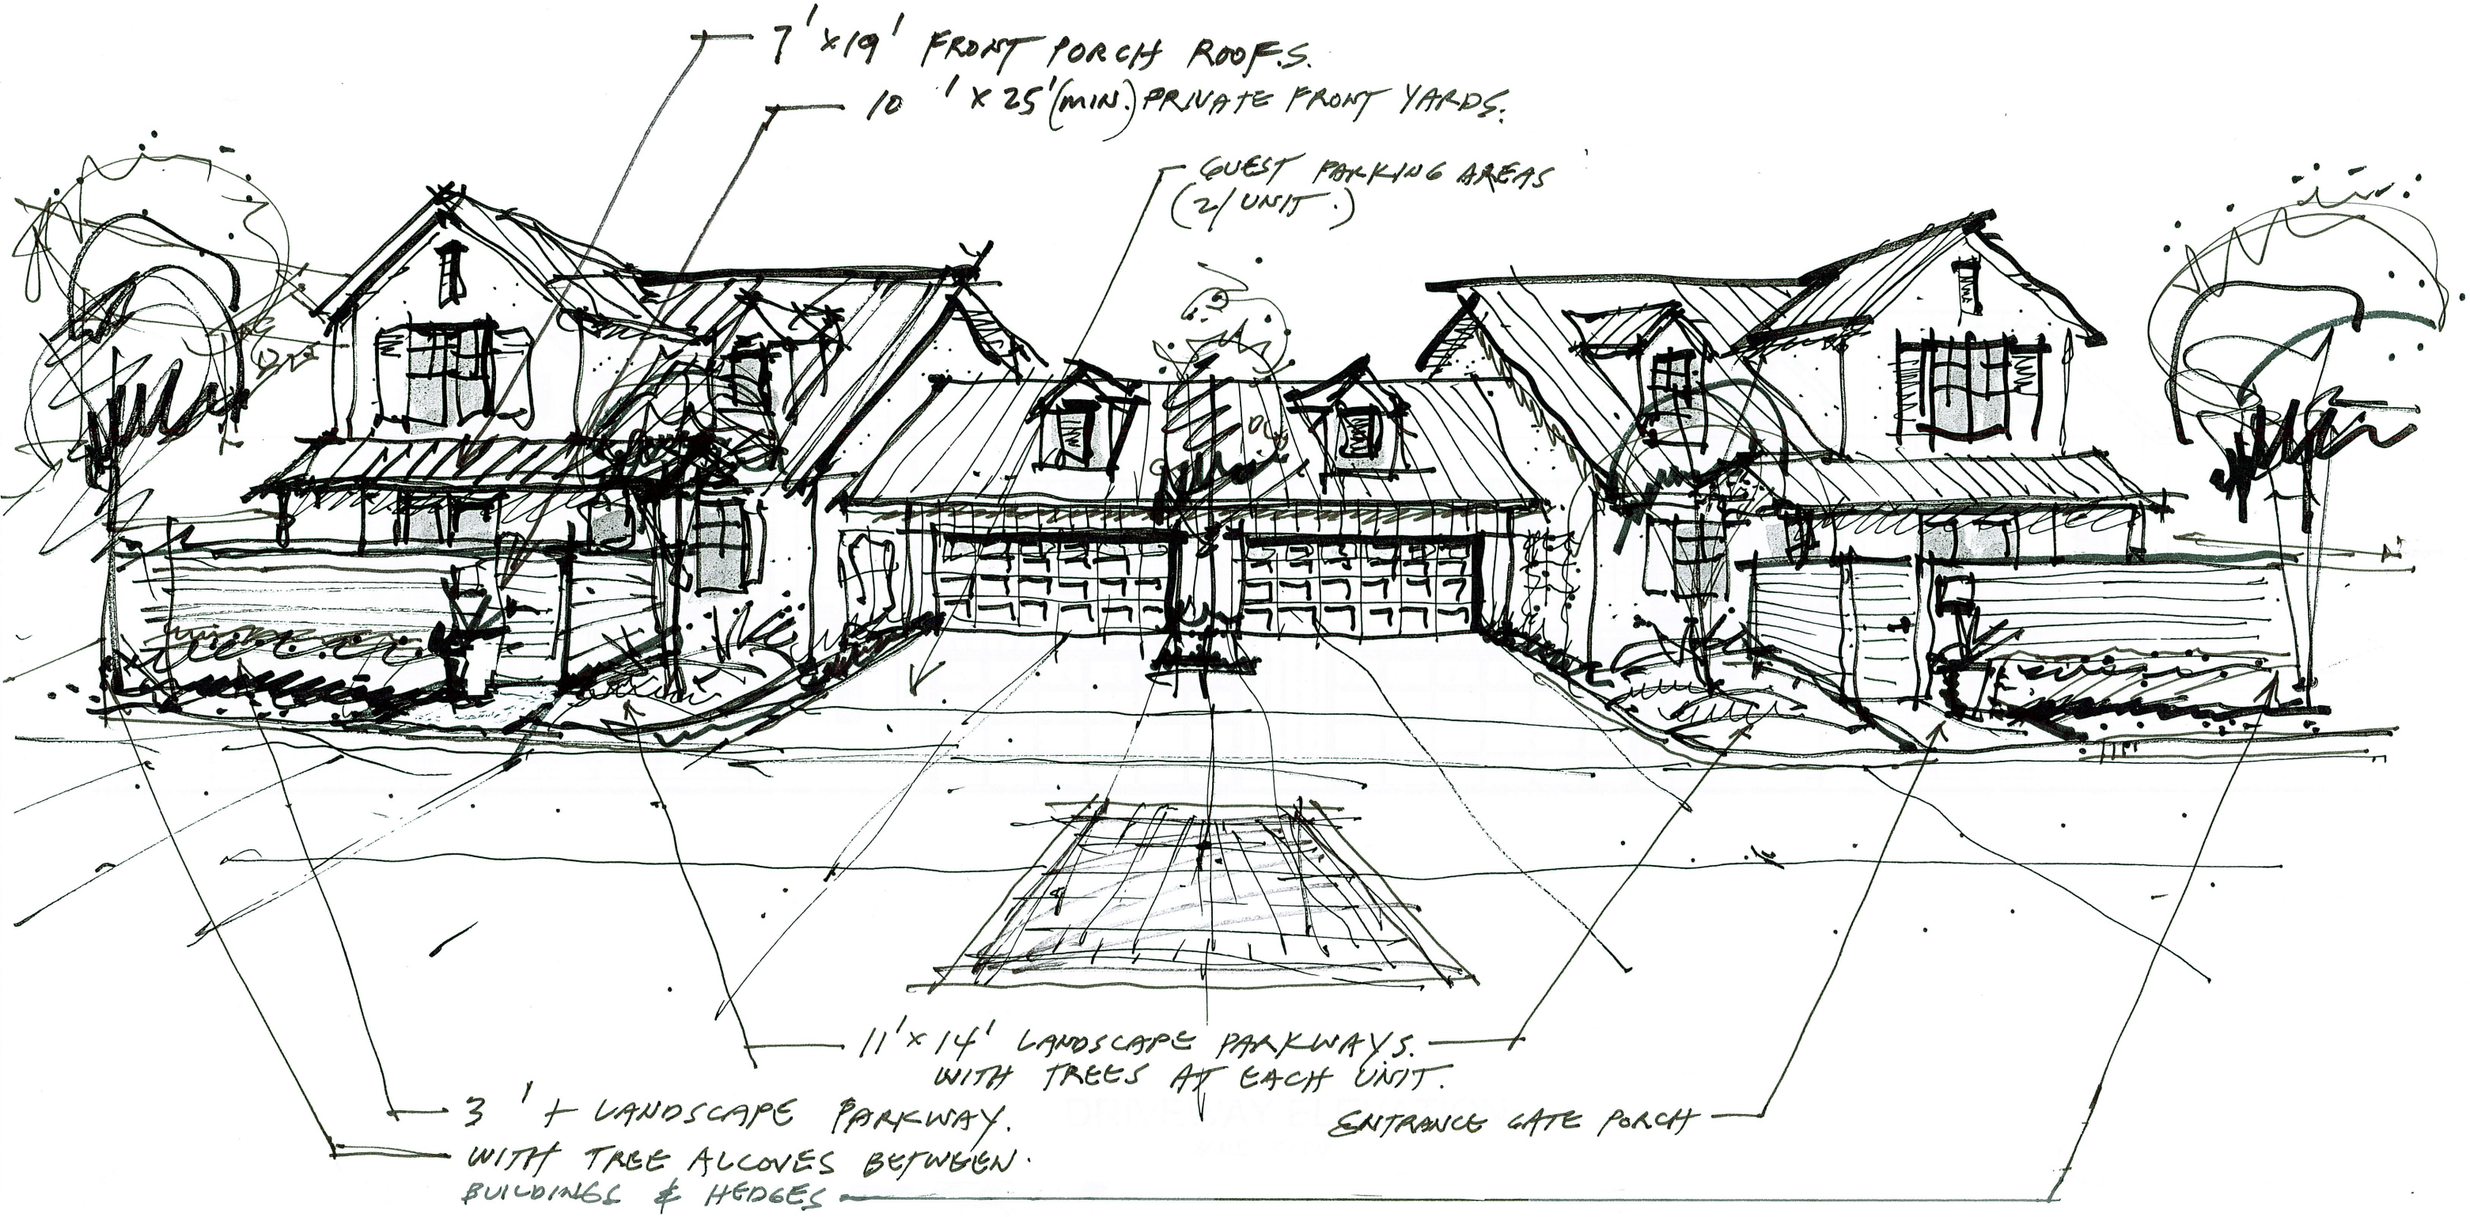

CONCEPT SKETCH

12/7/10

Thurin 10-Plex

2077-83 Thurin Street Costa Mesa, CA 92627

Bryant Palmer Soto Inc.
ARCHITECTS & ENGINEERS
Telephone: (310) 326-9111
Fax: (310) 325-0271
BPS